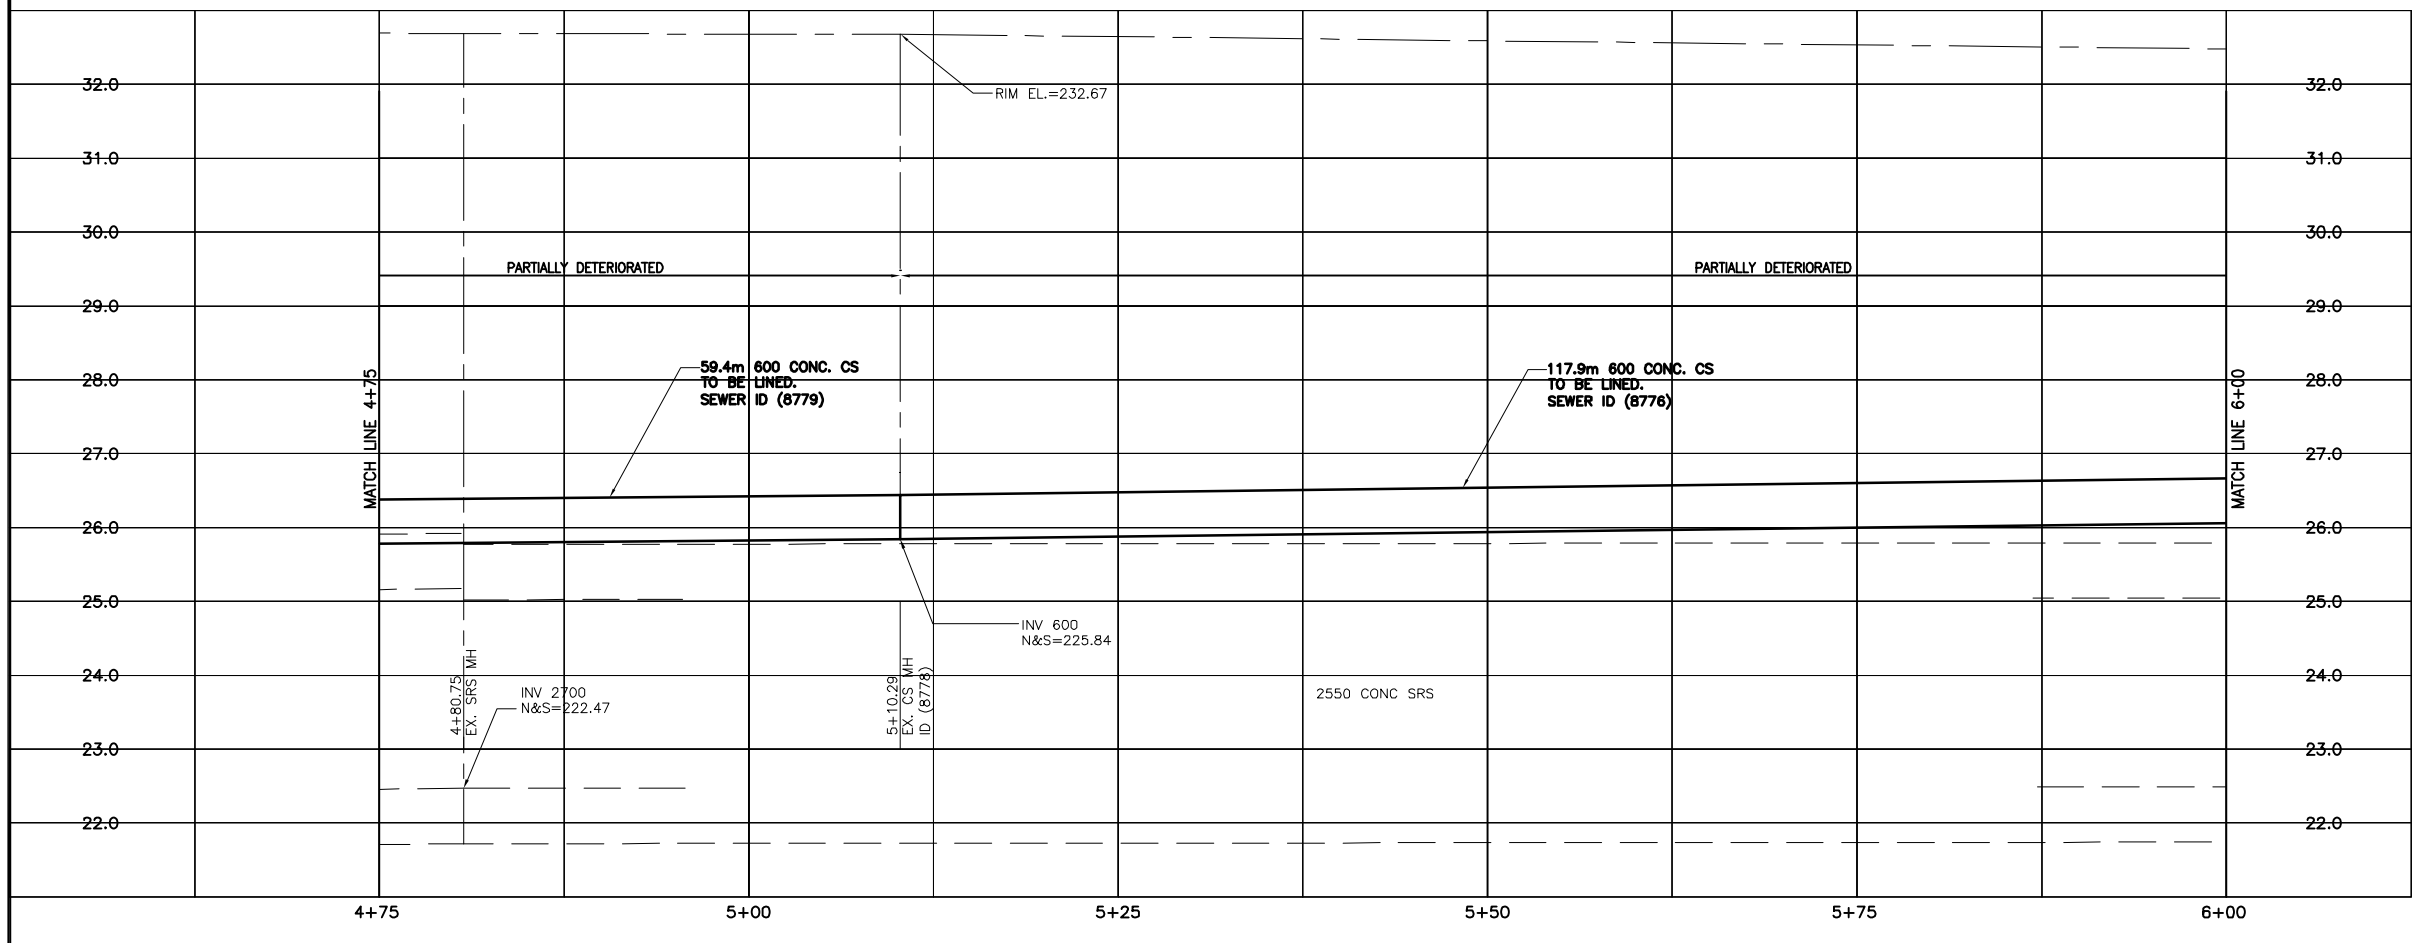

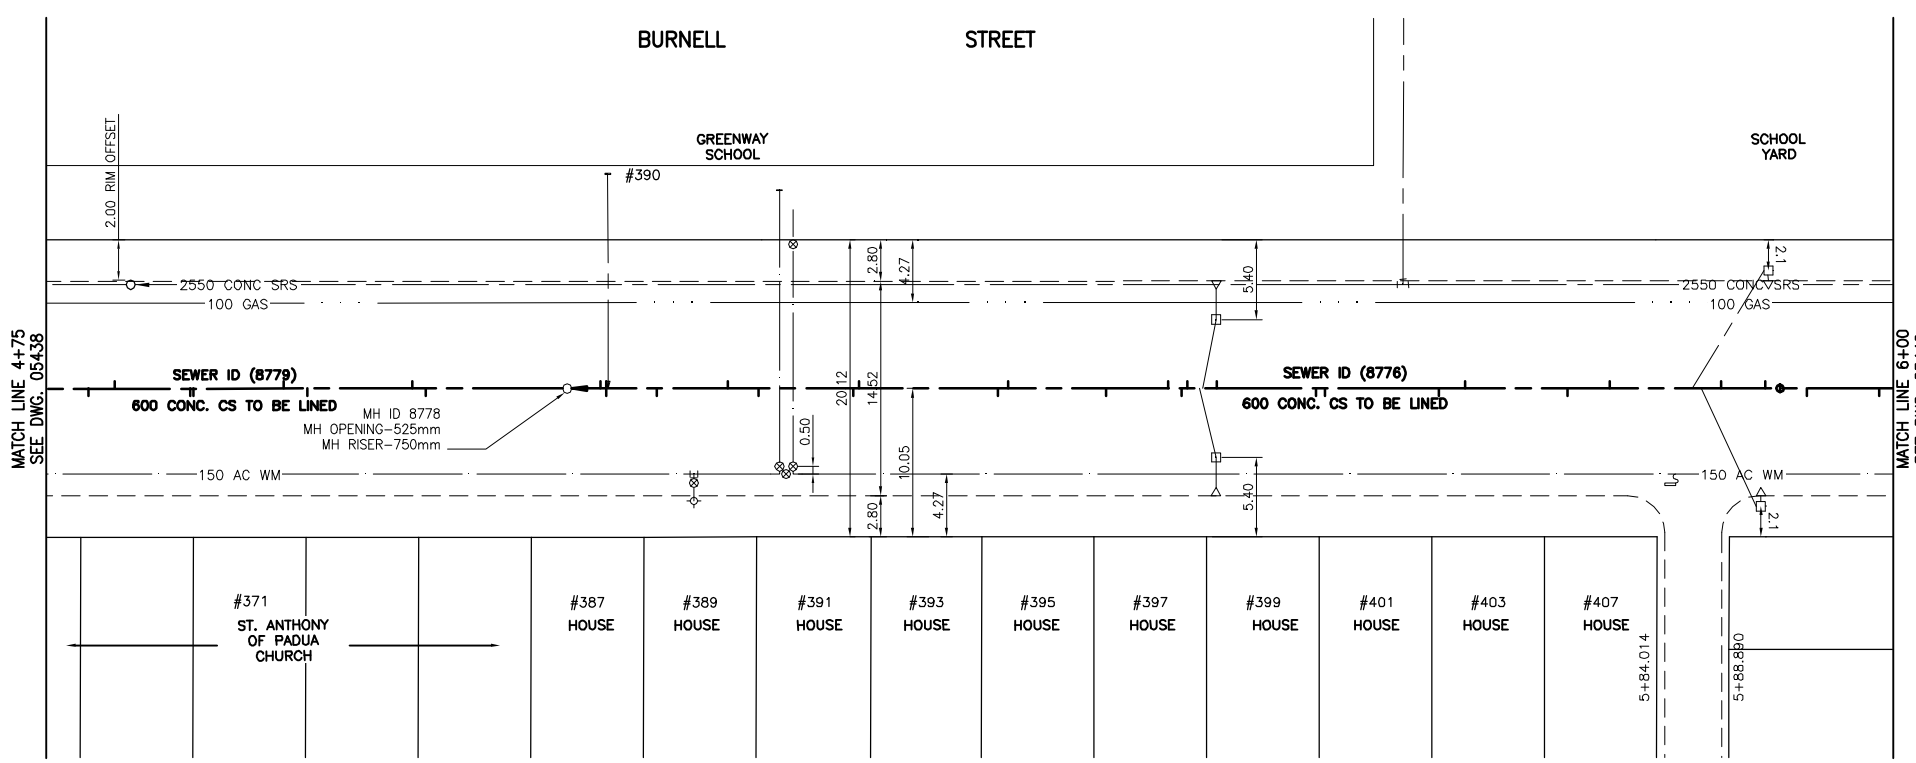

Sewer Junction Information (8779)			
1st MH S. of St. Matthews Ave. (8778) to 2nd MH S. of St. Matthews Ave. (8780)			
Dist. from MH (8778) to 1st MH S. of St. Matthews Ave.			
10.5m	South 150 mm Dia.	West	CN
19.2m	South 200 mm Dia.	West	CN
25.5m	South 150 mm Dia.	East	CN
32.4m	South 150 mm Dia.	East	CN
41.8m	South 150 mm Dia.	West	CN
48.8m	South 150 mm Dia.	East	CN

Sewer Junction Information (8776)			
MH at St. Matthews Ave. (8777) to 1st MH S. of St Matthews Ave. (8778)			
Dist. from MH (8777) to MH at St. Matthews Ave.			
5.6m	South 150 mm Dia.	West	CN
6.1m	South 100 mm Dia.	East	CN
13.4m	South 150 mm Dia.	East	CN
15.0m	South 150 mm Dia.	West	CN
17.4m	South 150 mm Dia.	East	CX
27.5m	South 150 mm Dia.	West	CN
29.4m	South 150 mm Dia.	East	CN
34.3m	South 150 mm Dia.	East	CN
36.1m	South 150 mm Dia.	Top	CN
37.1m	South 150 mm Dia.	West	CN
40.1m	South 150 mm Dia.	West	CN
47.6m	South 150 mm Dia.	West	JN
50.5m	South 150 mm Dia.	East	CN
57.4m	South 150 mm Dia.	West	CN
59.2m	South 150 mm Dia.	East	CN
66.9m	South 150 mm Dia.	East	CN
67.5m	South 150 mm Dia.	East	CN
74.2m	South 150 mm Dia.	West	CN
77.5m	South 150 mm Dia.	West	CN
76.2m	South 200 mm Dia.	West	CN
76.6m	South 200 mm Dia.	East	CN
81.7m	South 150 mm Dia.	East	CNI
88.3m	South 150 mm Dia.	West	CN
89.0m	South 150 mm Dia.	East	CNI
98.4m	South 150 mm Dia.	West	CN
98.8m	South 150 mm Dia.	East	CN
105.2m	South 150 mm Dia.	East	CN
107.3m	South 150 mm Dia.	West	CN
112.1m	South 150 mm Dia.	East	CN
115.5m	South 200 mm Dia.	West	CNI
115.5m	South 150 mm Dia.	East	CN
115.9m	South 150 mm Dia.	West	CN

SEWER SERVICE INFORMATION

ADDRESS	SIZE	PROPERTY LINE LOCATION
#371 BURNELL STREET CHURCH	NO INFO AVAILABLE	NO INFO AVAILABLE
#373 BURNELL STREET	NO INFO AVAILABLE	3.65m N of S lot line
#387/#389 BURNELL STREET RESIDENTIAL	NO INFO AVAILABLE	6.4m S of N lot line (wyed service)
#390 BURNELL STREET SCHOOL	150mm	48.77m S of N lot line
#391/#393 BURNELL STREET RESIDENTIAL	NO INFO AVAILABLE	On #391/#393 lot line (wyed service)
#395 BURNELL STREET RESIDENTIAL	NO INFO AVAILABLE	6.1m S of N lot line
#397/#399 BURNELL STREET RESIDENTIAL	NO INFO AVAILABLE	3.35m N of #397 lot line (wyed service)
#401 BURNELL STREET RESIDENTIAL	NO INFO AVAILABLE	0.9m N of S lot line
#403 BURNELL STREET RESIDENTIAL	NO INFO AVAILABLE	1.8m N of S lot line
#407 BURNELL STREET RESIDENTIAL	NO INFO AVAILABLE	6.7m S of N lot line

APEGM
Certificate of Authorization
Stantec Consulting Ltd.
No. 1301 Expiry: April 30, 2005

METRIC

WHOLE NUMBERS INDICATE MILLIMETRES
DECIMALIZED NUMBERS INDICATE METRES

WARNING

IF POWER EQUIPMENT OR EXPLOSIVES ARE TO BE USED FOR EXCAVATION ON THIS PROJECT THE CONTRACTOR MUST:
1) NOTIFY THE GAS COMPANY OF THE PROPOSED LOCATION OF EXCAVATION.
2) TAKE PRECAUTION TO AVOID DAMAGE TO GAS COMPANY INSTALLATIONS.
SEE PROVINCIAL REGULATION 140/92 FOR DETAILS

EXISTING	LEGEND-PLAN	PROPOSED	EXISTING	LEGEND-PLAN	PROPOSED	EXISTING	LEGEND-PROFILE	PROPOSED
150 WM	WATERMAIN	150 WM		HYDRO		150 WM	WATERMAIN	150 WM
	HYDRANT			M.T.S.			HYDRANT, VALVE	
	VALVE			CONCRETE		300 LDS	LAND DRAINAGE SEWER	300 LDS
300 LDS	LAND DRAINAGE SEWER	300 LDS		ASPHALT		250 WWS	WASTE WATER SEWER	250 WWS
250 WWS	WASTE WATER SEWER	250 WWS		SIDEWALK			℄ PROFILE	
	MANHOLE			PROPERTY LINE			NORTH OR WEST GUTTER	
	CATCH BASIN			SURVEY BAR			SOUTH OR EAST GUTTER	
	CURB INLET			DITCH			NORTH OR WEST ℙ	
	JUNCTIONS		31.334	ELEVATION	32.231		SOUTH OR EAST ℙ	
	CULVERT						NORTH OR WEST DITCH	
	GAS						SOUTH OR EAST DITCH	

LOCATION APPROVED
UNDERGROUND STRUCTURES

SUPV. U/G STRUCTURES COMMITTEE — DATE

NOTE:
LOCATION OF UNDERGROUND STRUCTURES AS SHOWN ARE BASED ON THE BEST INFORMATION AVAILABLE BUT NO GUARANTEE IS GIVEN THAT ALL EXISTING UTILITIES ARE SHOWN OR THAT THE GIVEN LOCATIONS ARE EXACT. CONFIRMATION OF EXISTENCE AND EXACT LOCATION OF ALL SERVICES MUST BE OBTAINED FROM THE INDIVIDUAL UTILITIES BEFORE PROCEEDING WITH CONSTRUCTION.

B.M.
ELEV.

NO.	REVISIONS	DATE	BY
1	ADDENDUM #1	06/10/04	R.M.

Stantec

Stantec Consulting Ltd.
905 Waverley Street, Winnipeg, Manitoba
Tel 204-489-5900 Fax 204-453-9012

DESIGNED BY	W.W.B.	CHECKED BY	C.L.D.
DRAWN BY	J.Mc.D	APPROVED BY	C.L.D.
HOR. SCALE:	1:250	RELEASED FOR CONSTRUCTION:	ORIGINAL SIGNED BY K. ZUREK
VERTICAL:	1:50		
DATE	2004.04.17	DATE	06/14/2004

ENGINEER'S SEAL
PROVINCE OF MANITOBA
ORIGINAL SEALED BY C. DYCK P. ENG. 06/11/2004
REGISTERED PROFESSIONAL ENGINEER

CONSULTANT DRAWING NO.
CW-32-614

Winnipeg

THE CITY OF WINNIPEG
WATER AND WASTE DEPARTMENT
ENGINEERING DIVISION

BURNELL STREET
1ST MH S ST MATTHEWS AV TO
2ND MH S ST MATTHEWS AV
STA. 4+50.03 TO STA. 5+10.29
2004 SEWER RENEWAL BY CIPP LINING

SHEET 6 OF 7
CAD FILE DRAWING NUMBER 2004 Burnell.dwg
CITY DRAWING NUMBER 05439