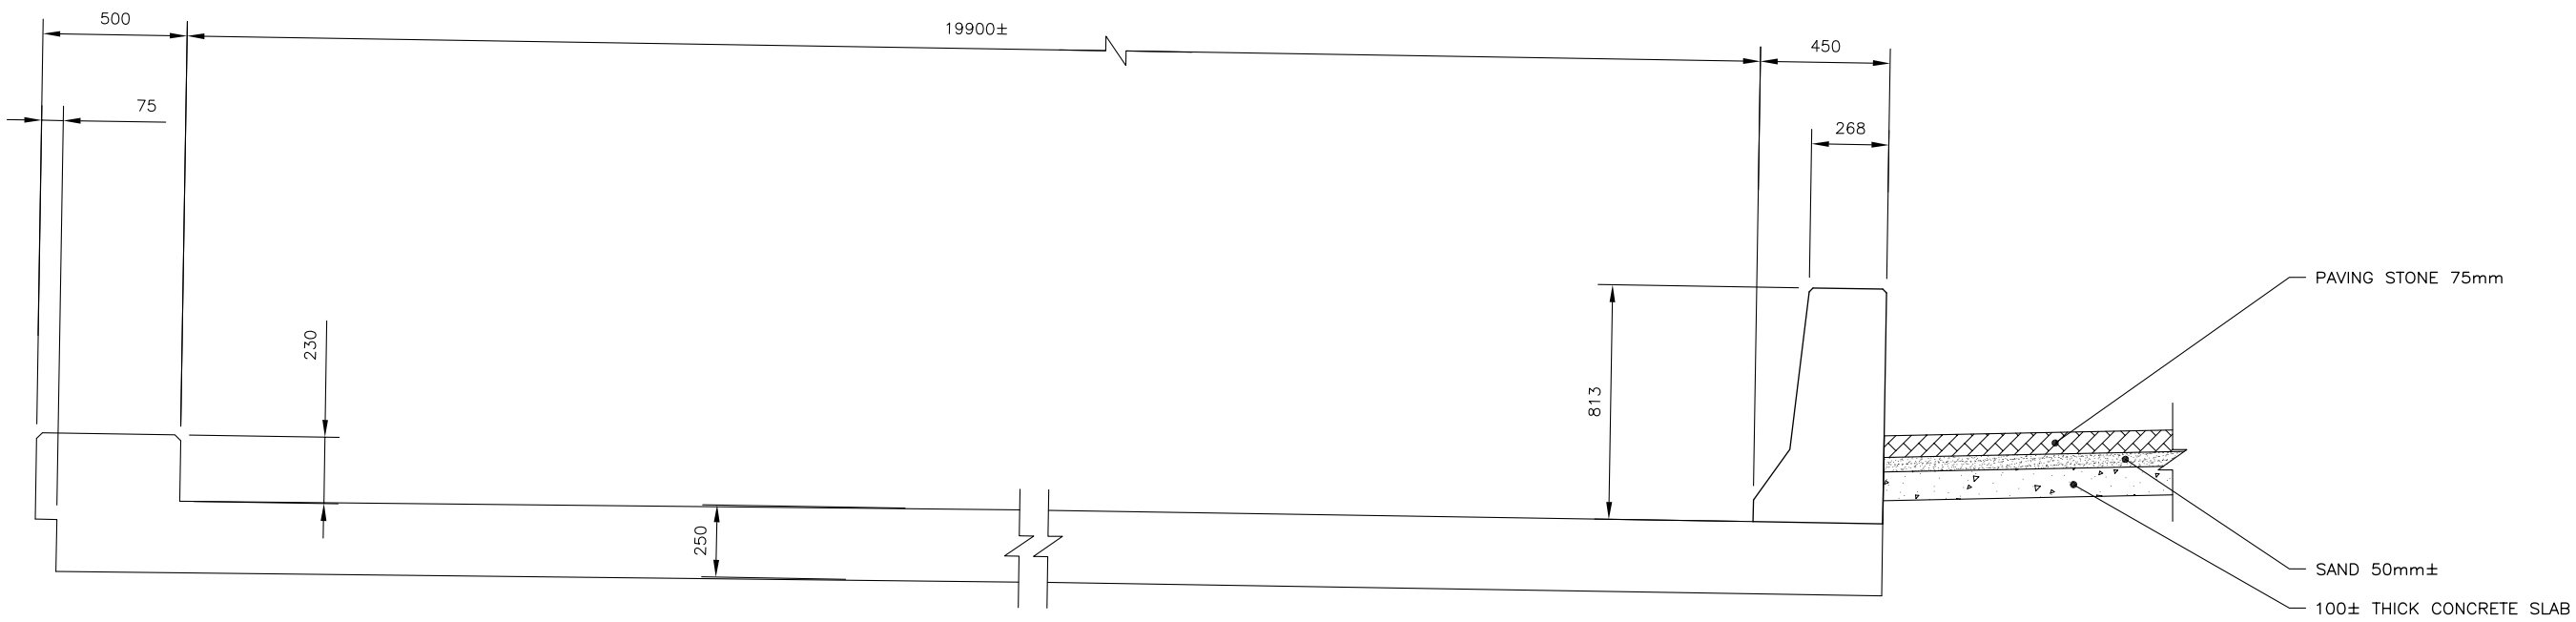

SECTION THROUGH APPROACH SLAB (1)

1:25

1	ISSUED FOR TENDER	04/06/23	KC
NO.	REVISIONS	DATE	BY

B.M. ELEV. 232.267

DESIGNED BY: R.A.W.
DRAWN BY: K.C.
CHECKED BY: R.A.W.
APPROVED BY: R.A.W.
SCALE: HORZ. AS SHOWN VERT.
DATE: 04/05/06
AUTHORIZED BY: DATE:
CITY BRIDGE ENGINEER

DILLON CONSULTING

ENGINEER'S SEAL
PROVINCE OF MANITOBA
R.A. WIEBE
REGISTERED PROFESSIONAL ENGINEER

CONSULTANT PROJECT NO.
04-2937-2000

Winnipeg

THE CITY OF WINNIPEG
PUBLIC WORKS DEPARTMENT

2004 BRIDGE MAINTENANCE
MAIN ST. BRIDGE
APPROACH PAVEMENTS SLAB JACKING

SECTION

CITY DRAWING NUMBER B104-04-02
SHEET 2 OF 2

40DILLON ACAD FILE: G:\CAD\042937\2004_BRIDGE MAINTENANCE\DRAFT\MAIN_ST._AT_ASSINIBOINE_RIVER\MAIN_ST._AT_ASSINIBOINE_RIVER.DWG 05/07/04