SHEET: COW-A1 (03/2005)

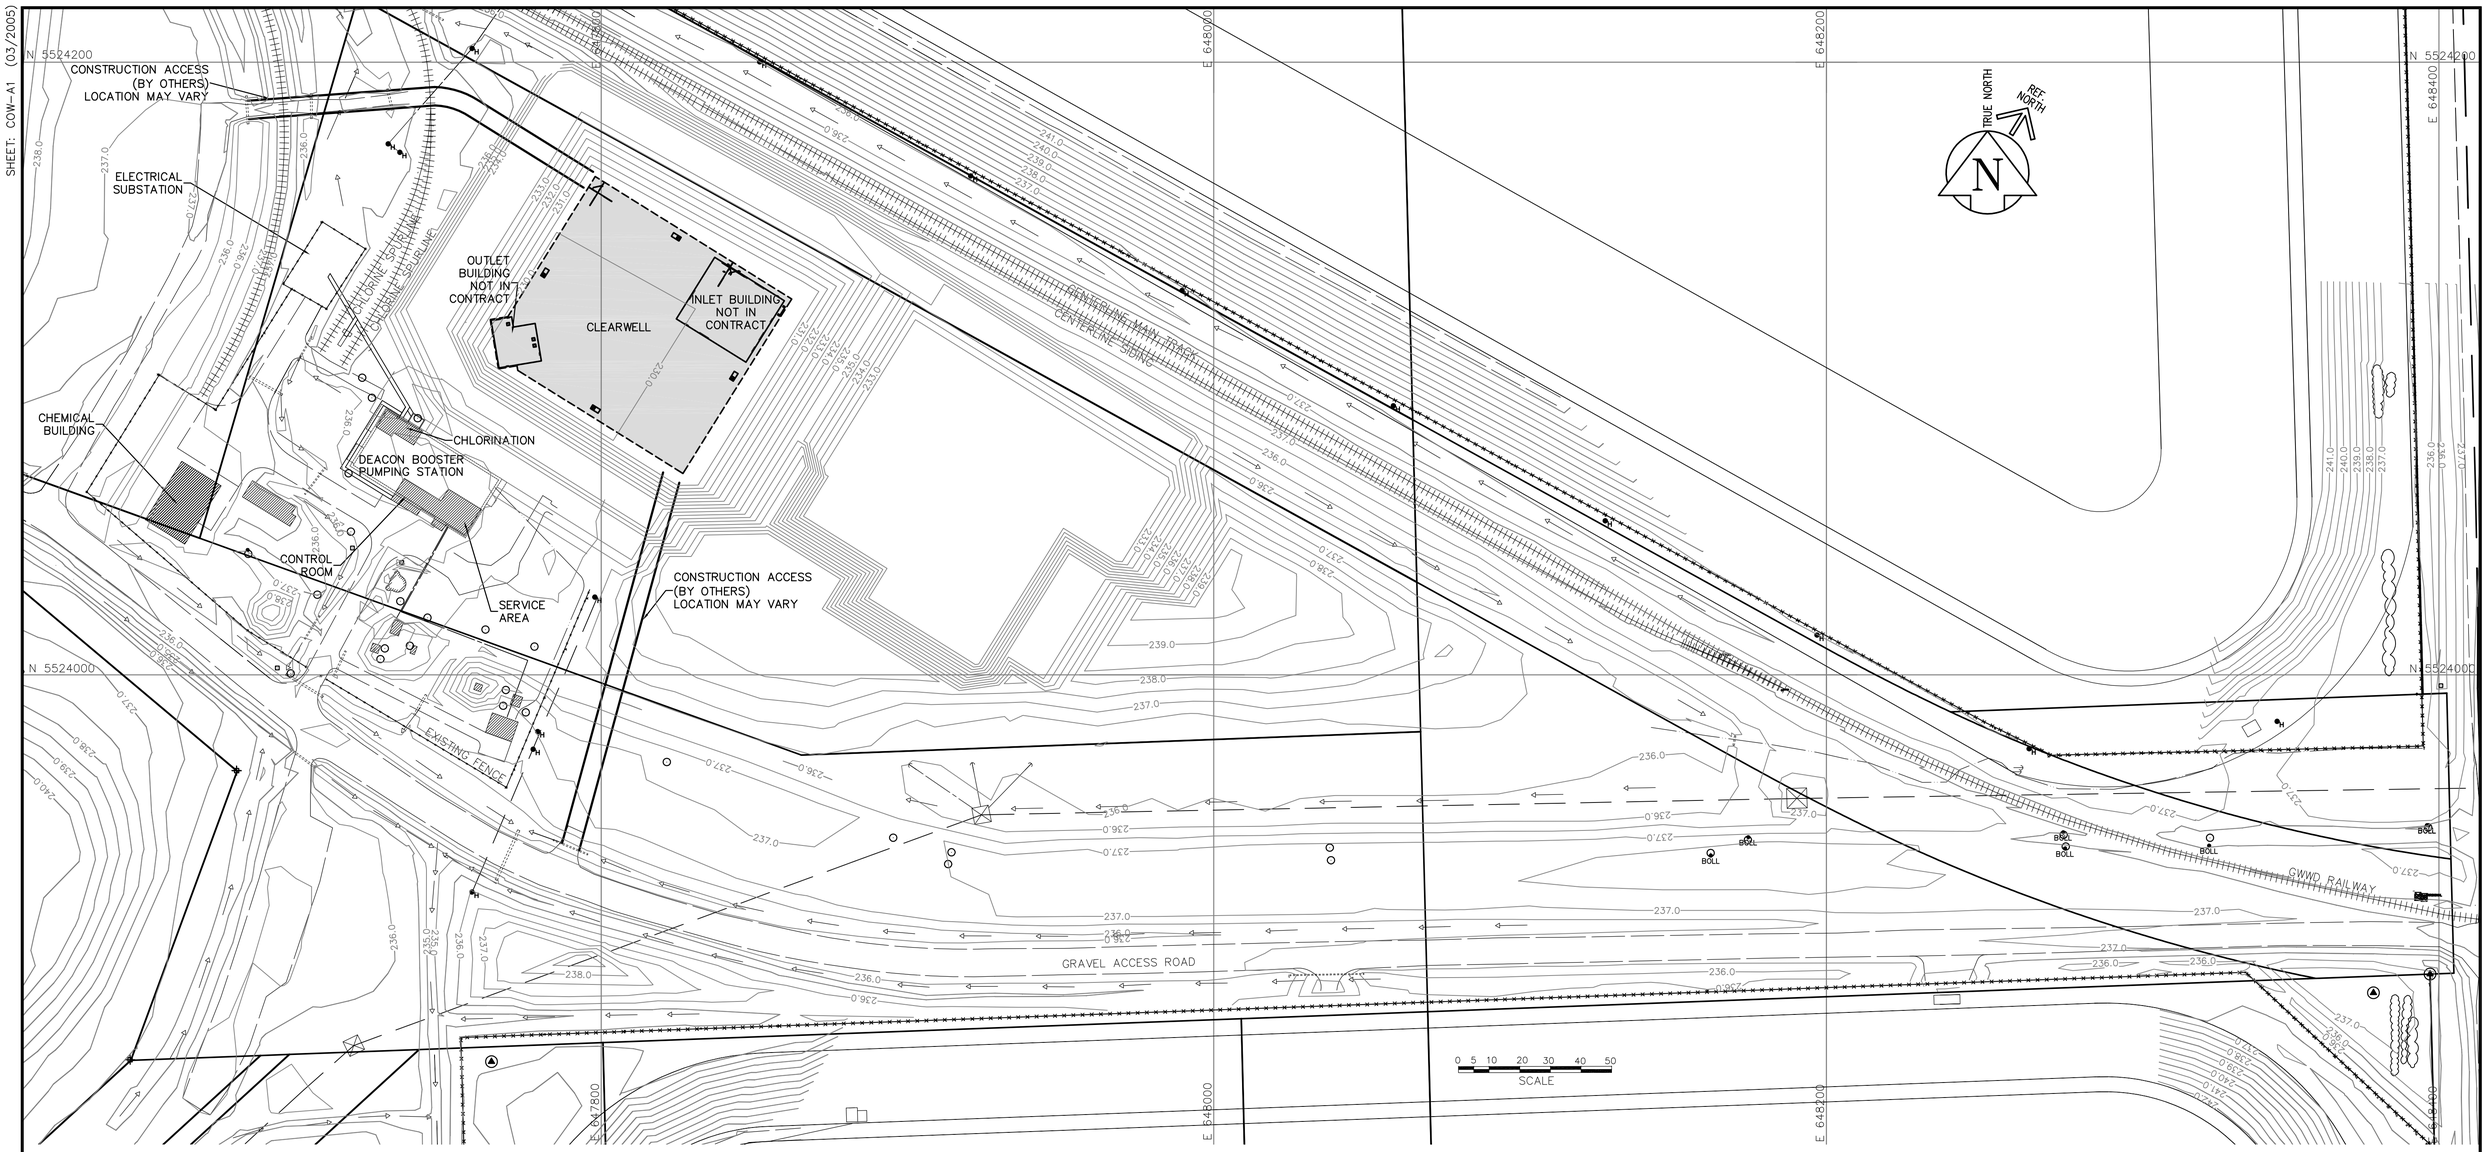

BENCH MARK NOTES:
DRAWING COORDINATES ARE UTM NAD83
SCALE FACTOR 0.99983

B.M. No.	NORTHING	EASTING	ELEVATION
PILE 136	5523873.734	647764.406	236.242
PILE 133	5523256.606	647782.387	236.056

APEGM
Certificate of Authorization
Earth Tech Canada Inc.
No. 730 Expiry: April 30, 2005

B.M. ELEV. SEE NOTES

NO.	REVISIONS	DATE	BY
00	ISSUED FOR TENDER	05/04/17	GDL

CH2MHILL
Frederickson Cooper ARCHITECTS
EarthTech A Tyco International Ltd. Company

DESIGNED BY SM
CHECKED BY GSK
DRAWN BY GDL
APPROVED BY AHL
HOR. SCALE: 1:1000
VERTICAL SCALE:
RELEASED FOR CONSTRUCTION BY: R. SOROKOWSKI
DATE 2005/04/07
DATE 2005/04/17

ENGINEER'S SEAL
ORIGINAL SIGNED BY
S.R. BILEVICIUS
2005/04/15

CONSULTANT DRAWING NO.
WM-C009

Winnipeg
THE CITY OF WINNIPEG
WATER AND WASTE DEPARTMENT
ENGINEERING DIVISION

WATER TREATMENT PLANT
CLEARWELL CONSTRUCTION

CIVIL
EXISTING SITE TOPOGRAPHY

CITY FILE NUMBER
SHEET # OF #S
CITY DRAWING NUMBER
1-0601M-D-G0002-001-00D

04/18/05 10:17am juan.cortez L:\work\79000\79538\02a-CAD\ALL\SUBMISSION\TENDER\C8 – Clearwell Construction Contract\WM-C009.dwg Layout:Layout1