SHEET: COW-A1 (03/2005)

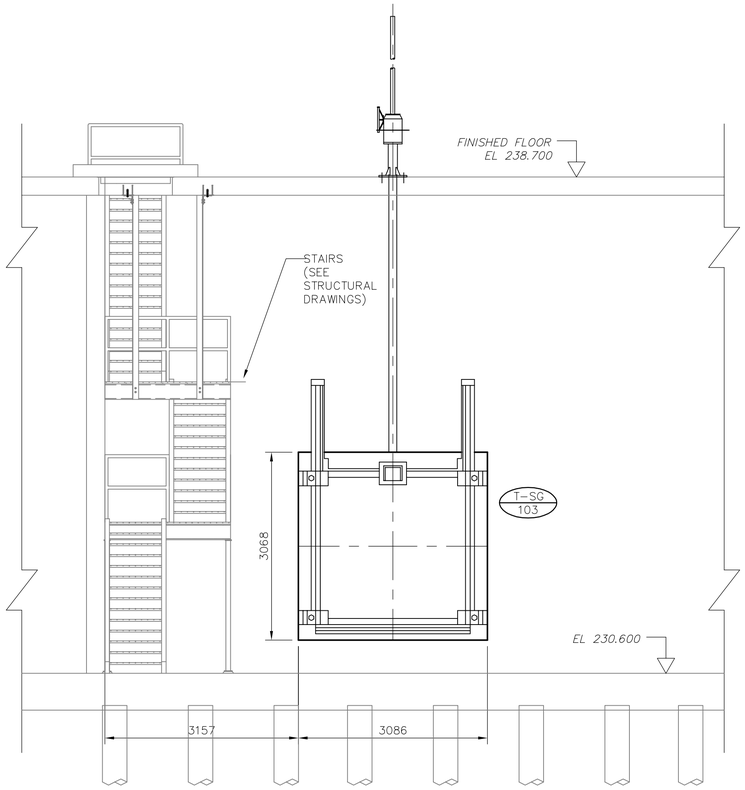

3 / WT-P004 SECTION
1:50

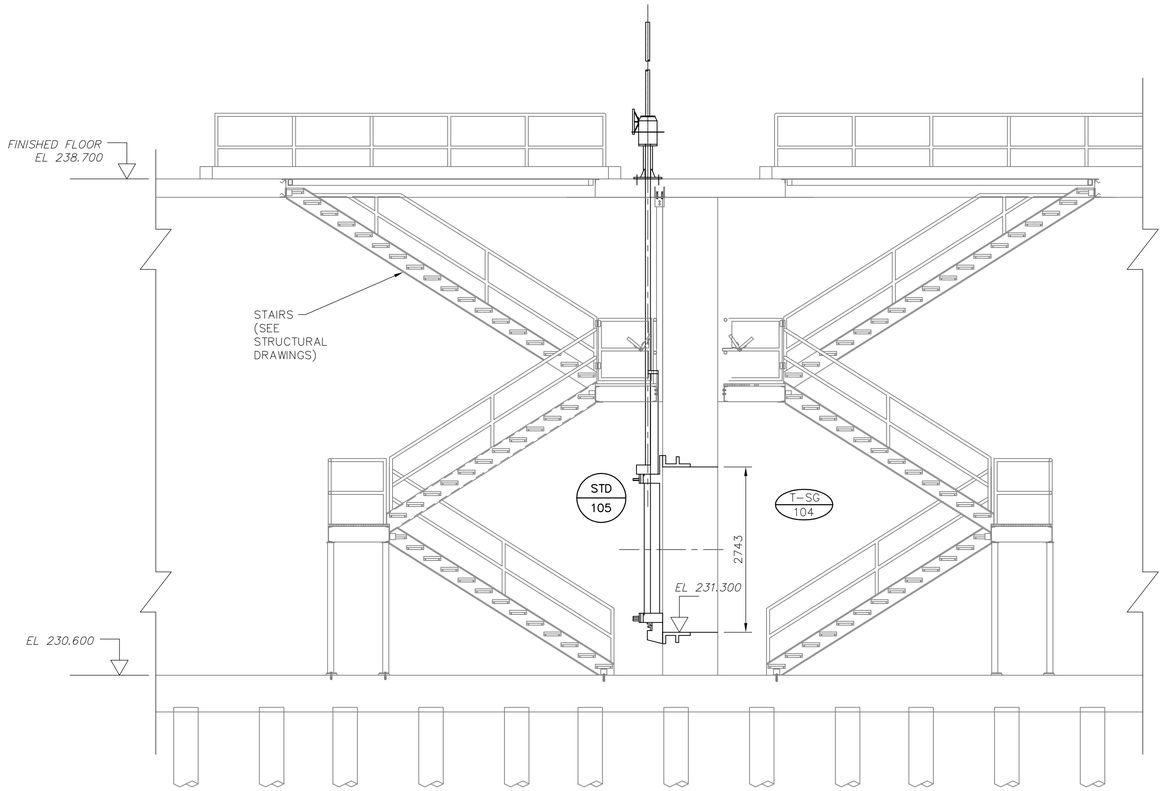

4 / WT-P004 SECTION
1:50

APEGM
Certificate of Authorization
Earth Tech Canada Inc.
No. 730 Expiry: April 30, 2005

B.M.
ELEV.

NO.	REVISIONS	DATE	BY
00	ISSUED FOR TENDER	05/04/17	LAE

CH2MHILL
Frederickson Cooper ARCHITECTS
EarthTech A Tyco International Ltd. Company

DESIGNED BY	SM	CHECKED BY	SRB
DRAWN BY	JBC	APPROVED BY	AHL
HOR. SCALE: 1:50 VERTICAL SCALE: 1:50		RELEASED FOR CONSTRUCTION BY: R. SOROKOWSKI	
DATE	2004/12/15	DATE	2005/04/17

ENGINEER'S SEAL
ORIGINAL SIGNED BY
S.R. BILEVICIUS
2005/04/15

CONSULTANT DRAWING NO.
WT-P006

Winnipeg
THE CITY OF WINNIPEG
WATER AND WASTE DEPARTMENT
ENGINEERING DIVISION

WATER TREATMENT PLANT
CLEARWELL CONSTRUCTION

CITY FILE NUMBER
SHEET OF

PROCESS
INLET BUILDING
SECTIONS 3 AND 4

CITY DRAWING NUMBER
1-060IT-A-P0006-001-00D

04/18/05 09:18am juan.cortez L:\work\79000\79538\02a-CAD\ALL\SUBMISSION\TENDER\C8 - Clearwell Construction Contract\WT-P006.dwg Layout:Layout1