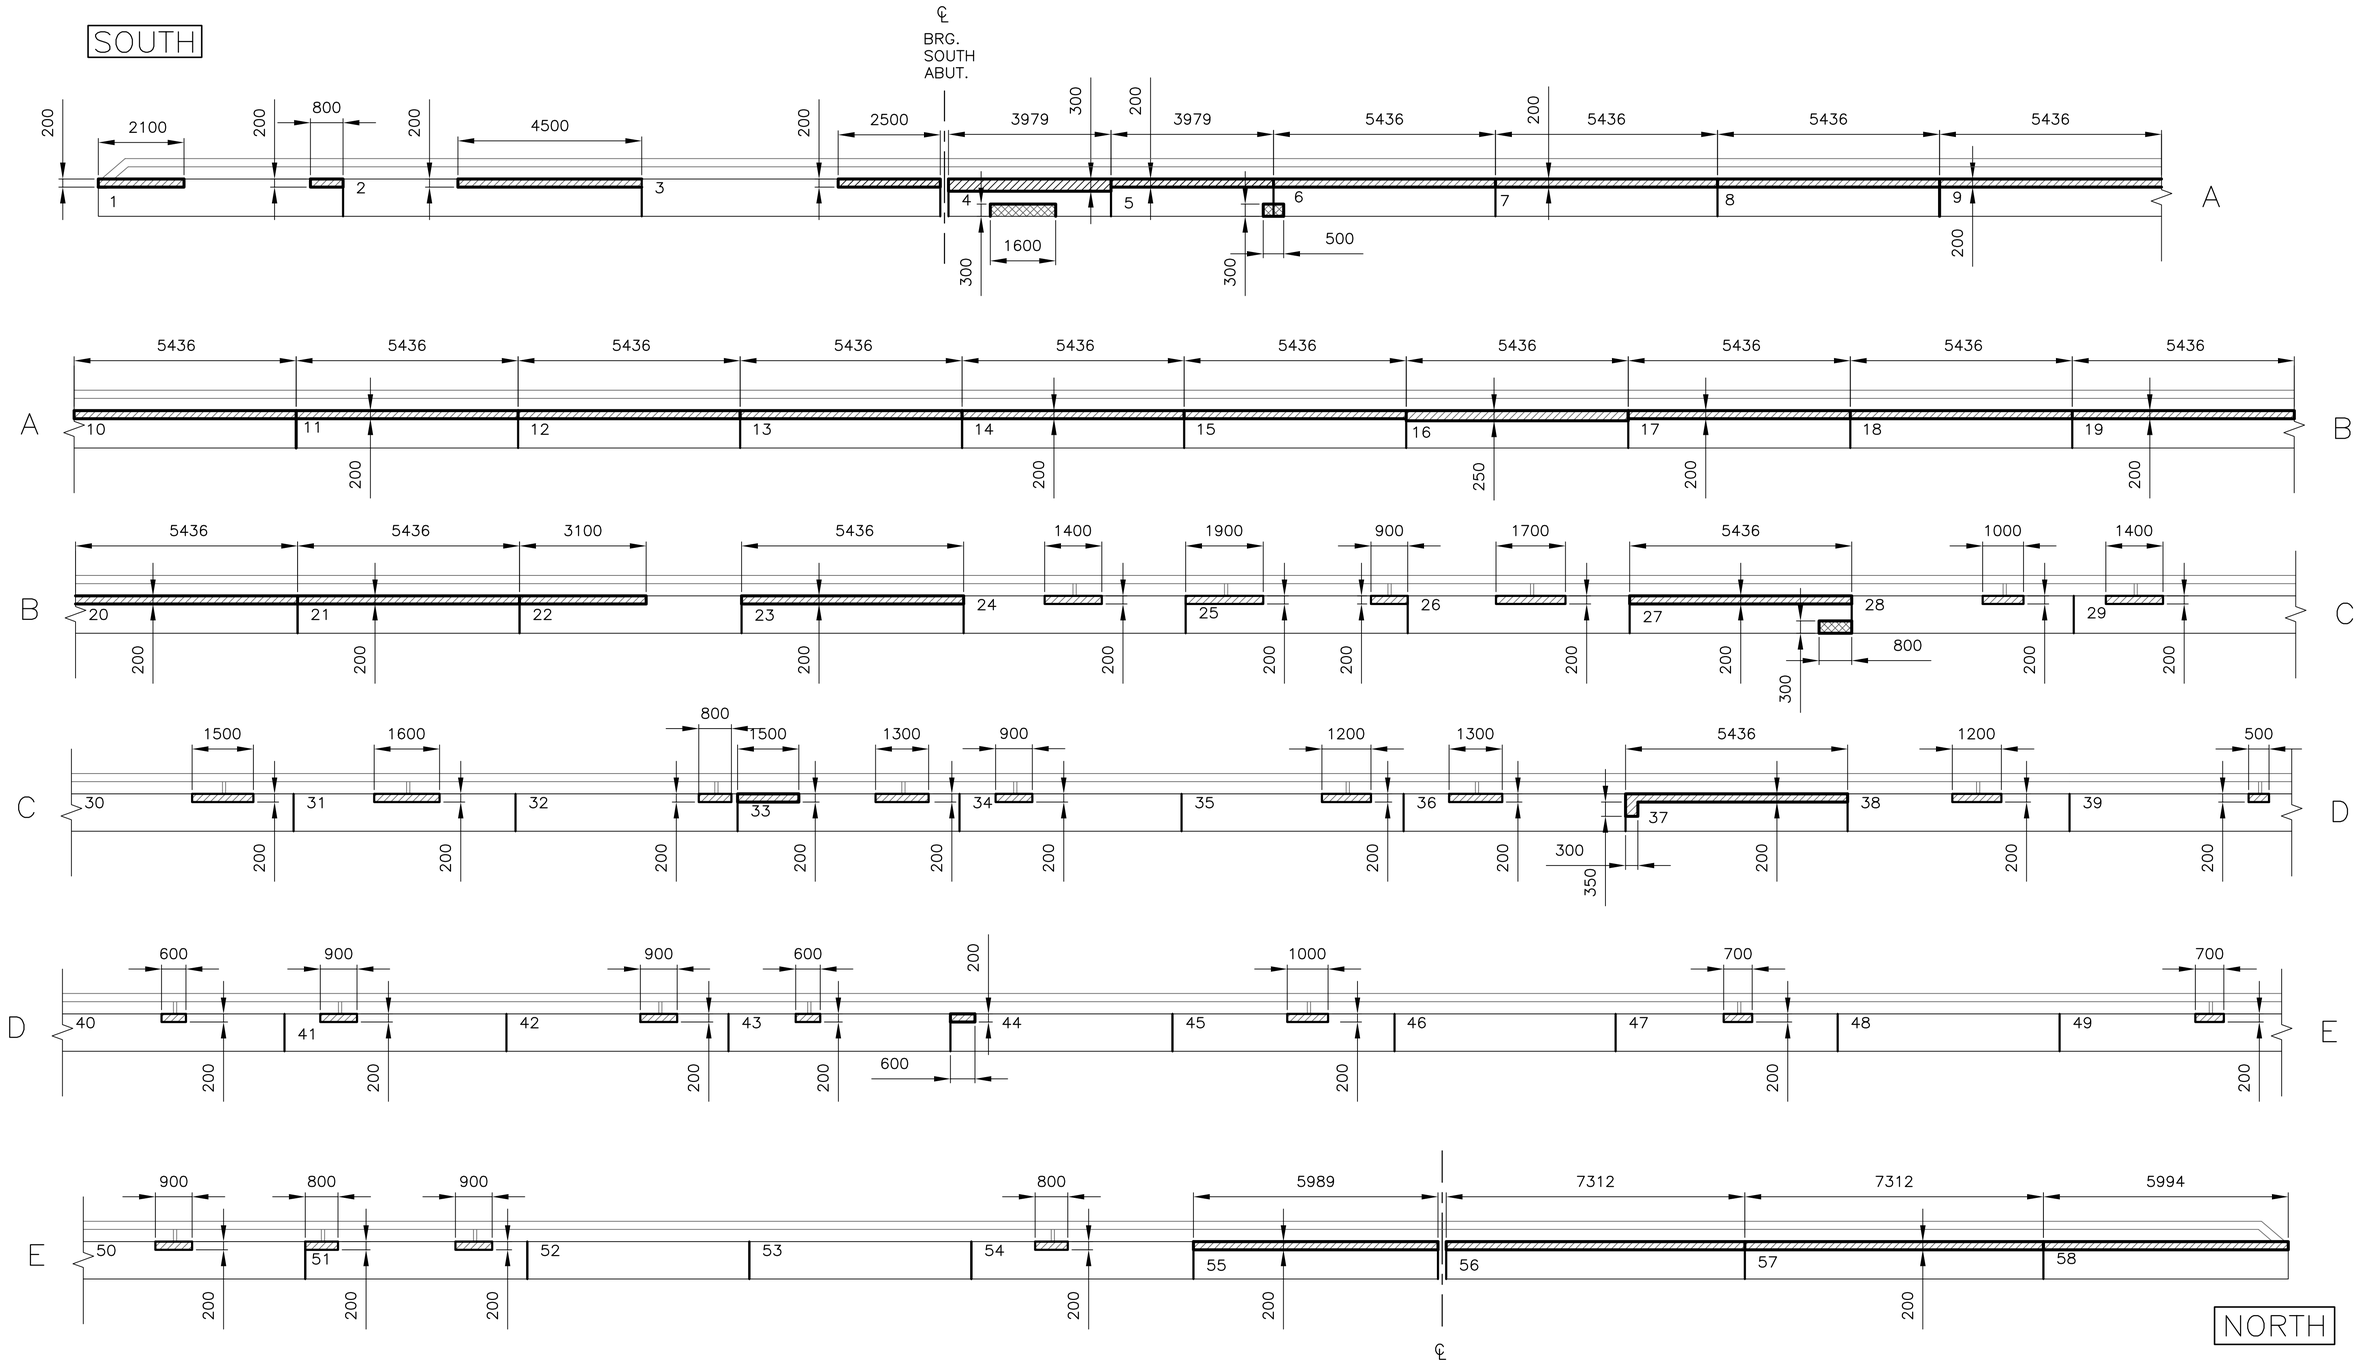

CONCRETE BARRIER ELEVATION LOOKING WEST

1 : 75

REPAIR LEGEND

	TYPE 1 REPAIR
	TYPE 2 REPAIR
XX	BARRIER NUMBER

APPROX. AREA

154.8 L.M

0.9 SQ.M

NOTES:

1. DIMENSIONS SHOWN OF REPAIR AREAS ARE APPROXIMATE. LAYOUT ACTUAL REPAIR AREAS WITH CONTRACT ADMINISTRATOR IN FIELD
2. SEE SPECIFATION FOR REPAIR PREPARATION & CONCRETE REPLACEMENT DETAILS.
3. PROVIDE MINIMUM 20MM DEEP SAWCUT AROUND ALL REPAIR AREAS.

PROVINCE OF MANITOBA — S. S. RIHAL — REGISTERED PROFESSIONAL ENGINEER

BID OPPORTUNITY NO. 305-2005

B.M. ELEV.	DESIGNED BY: M.R.D.	DILLON CONSULTING	ENGINEER'S SEAL: PROVINCE OF MANITOBA — R. A. WIEBE — REGISTERED PROFESSIONAL ENGINEER
	DRAWN BY: M.R.D.		THE CITY OF WINNIPEG — PUBLIC WORKS DEPARTMENT
	CHECKED BY: R.A.W.		2005 BRIDGE MAINTENANCE — ST. VITAL BRIDGE
	REVIEWED BY: S.S.R		CITY DRAWING NUMBER: B116-05-02
	SCALE: HORZ. AS SHOWN; VERT.		CONCRETE BARRIER REPAIR
	DATE: JUNE 2005		SHEET 2 OF 2
NO. REVISIONS / DATE / BY	AUTHORIZED BY: / DATE:		CONSULTANT PROJECT NO. 05-4421-1000
	CITY BRIDGE ENGINEER		SOUTHBOUND CURBSIDE BARRIER ELEVATION