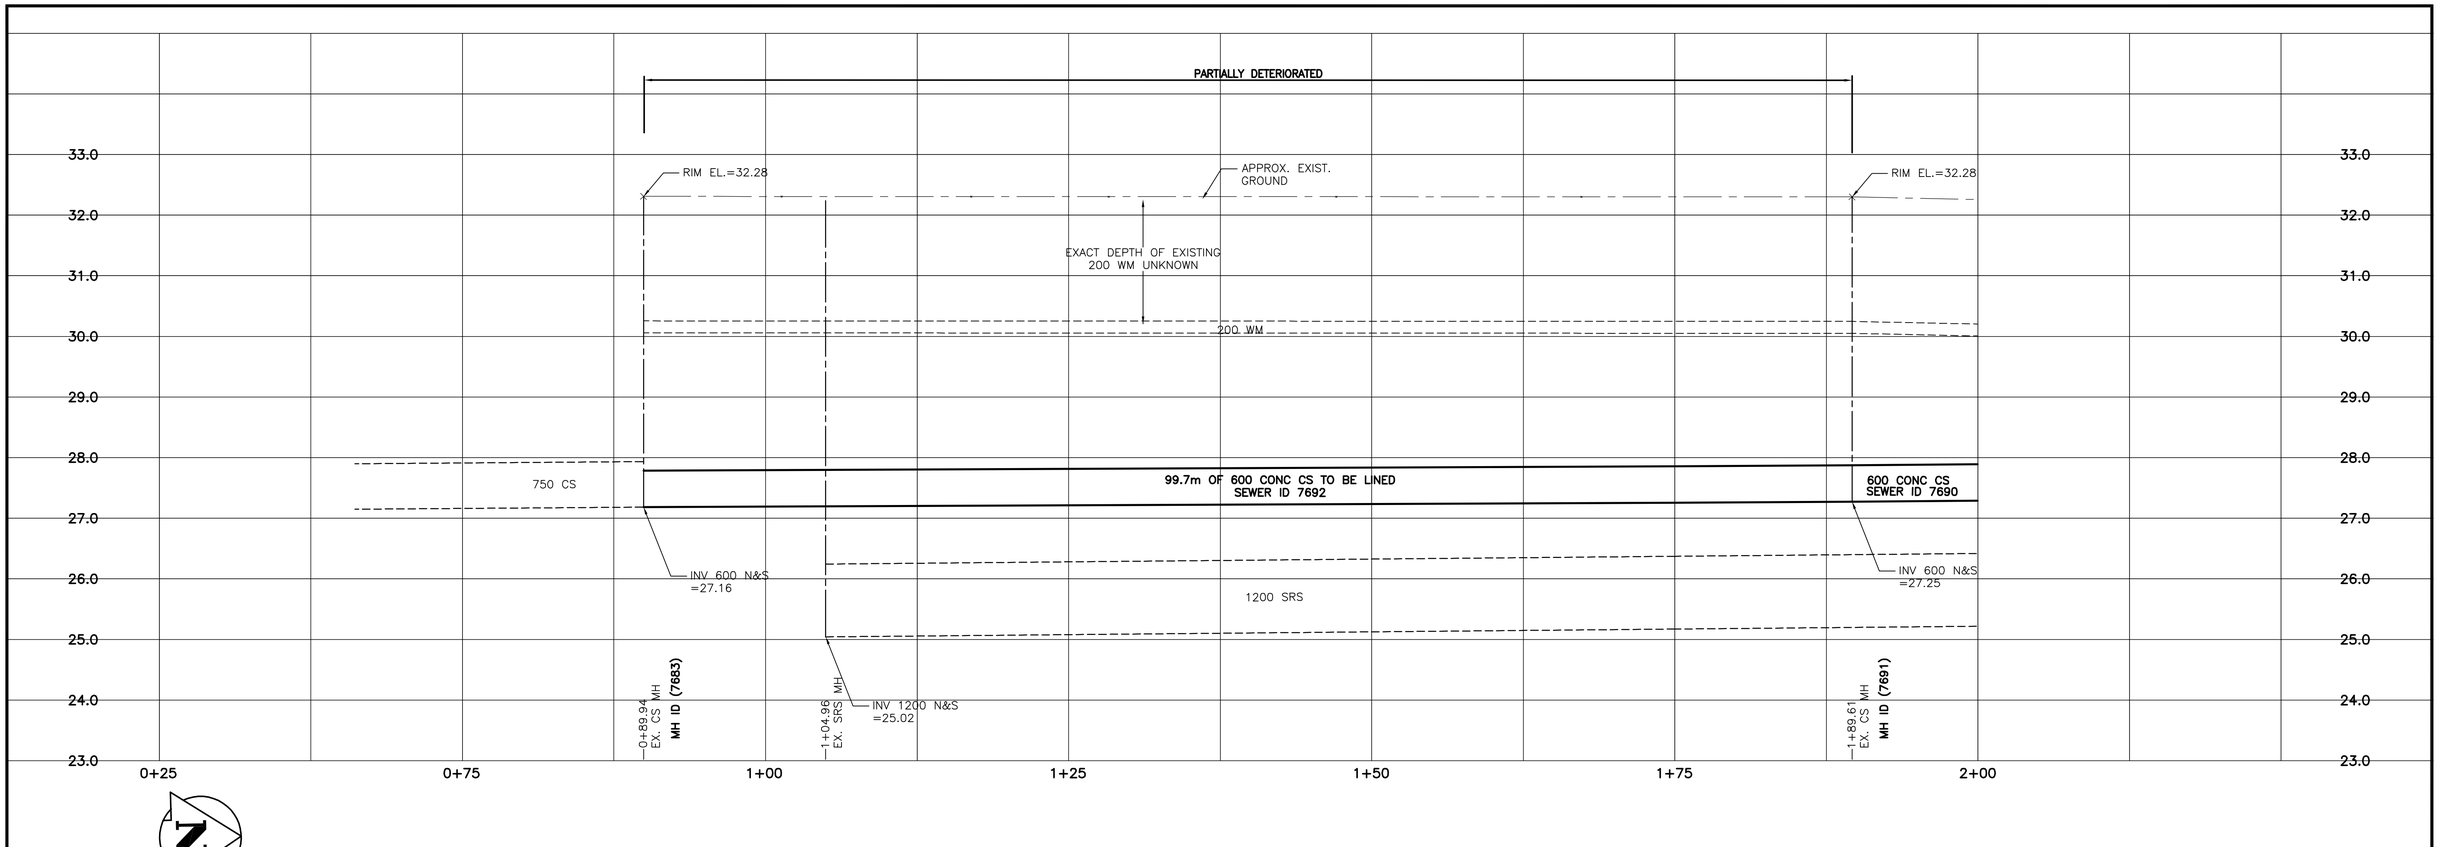

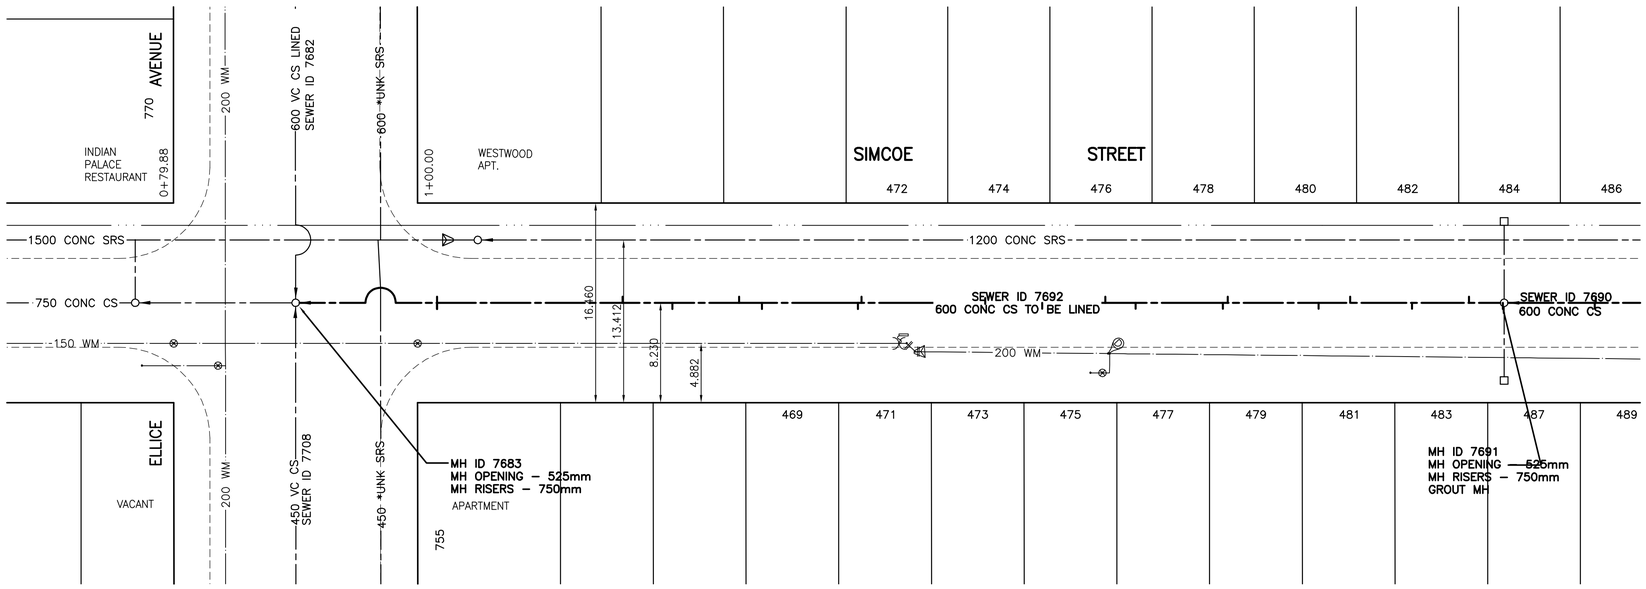

Sewer Junction Information (7692)				
1st MH North of Ellice Ave. (MHID 7691) to MH at Ellice Ave.. (MHID 7683)				
Distance from 1st MH North of Ellice Ave. (MH 7691) *				
0.1	South	150 mm Dia.	East	CN
2.9	South	150 mm Dia.	West	CN
7.6	South	150 mm Dia.	East	JN
12.7	South	150 mm Dia.	West	CN
15.3	South	150 mm Dia.	East	CN
22.8	South	150 mm Dia.	West	CN
23.2	South	150 mm Dia.	East	CN
30.4	South	150 mm Dia.	East	CN
32.9	South	150 mm Dia.	West	CN
38.1	South	150 mm Dia.	East	CN
42.8	South	150 mm Dia.	West	CN
53.0	South	150 mm Dia.	West	CN
53.5	South	150 mm Dia.	East	CN
61.2	South	150 mm Dia.	East	CN
63.1	South	150 mm Dia.	West	CN
68.6	South	150 mm Dia.	East	CN
72.7	South	150 mm Dia.	West	CN
88.0	South	150 mm Dia.	East	CN
88.0	South	150 mm Dia.	West	CN

* Information from Sewer Video Inspection

SEWER SERVICE INFORMATION

ADDRESS	SIZE	PROPERTY LINE LOCATION
469 SIMCOE STREET RESIDENTIAL	NO INFO AVAILABLE	NO INFO AVAILABLE
471 SIMCOE STREET RESIDENTIAL	NO INFO AVAILABLE	NO INFO AVAILABLE
METRIC

WHOLE NUMBERS INDICATE MILLIMETRES
DECIMALIZED NUMBERS INDICATE METRES

WARNING

IF POWER EQUIPMENT OR EXPLOSIVES ARE TO BE USED FOR EXCAVATION ON THIS PROJECT THE CONTRACTOR MUST:

1) NOTIFY THE GAS COMPANY OF THE PROPOSED LOCATION OF EXCAVATION.

2) TAKE PRECAUTION TO AVOID DAMAGE TO GAS COMPANY INSTALLATIONS.

SEE PROVINCIAL REGULATION 140/92 FOR DETAILS

APEGM
Certificate of Authorization
Stantec Consulting Ltd.
No. 1301 Expiry: April 30, 2006

EXISTING	LEGEND–PLAN	PROPOSED	EXISTING	LEGEND–PLAN	PROPOSED	EXISTING	LEGEND–PROFILE	PROPOSED
150 WM	WATERMAIN	150 WM		HYDRO		150 WM	WATERMAIN	150 WM
	HYDRANT			M.T.S.			HYDRANT, VALVE	
	VALVE			CONCRETE		300 LDS	LAND DRAINAGE SEWER	300 LDS
300 LDS	LAND DRAINAGE SEWER	300 LDS		ASPHALT		250 WWS	WASTE WATER SEWER	250 WWS
250 WWS	WASTE WATER SEWER	250 WWS		SIDEWALK			℄ PROFILE	
	MANHOLE			PROPERTY LINE			NORTH OR WEST GUTTER	
	CATCH BASIN			SURVEY BAR			SOUTH OR EAST GUTTER	
	CURB INLET			DITCH			NORTH OR WEST ℙ	
	JUNCTIONS		31.334	ELEVATION	32.231		SOUTH OR EAST ℙ	
	CULVERT						NORTH OR WEST DITCH	
	GAS						SOUTH OR EAST DITCH	

LOCATION APPROVED
UNDERGROUND STRUCTURES

SUPV. U/G STRUCTURES COMMITTEE — DATE

NOTE:
LOCATION OF UNDERGROUND STRUCTURES AS SHOWN ARE BASED ON THE BEST INFORMATION AVAILABLE BUT NO GUARANTEE IS GIVEN THAT ALL EXISTING UTILITIES ARE SHOWN OR THAT THE GIVEN LOCATIONS ARE EXACT. CONFIRMATION OF EXISTENCE AND EXACT LOCATION OF ALL SERVICES MUST BE OBTAINED FROM THE INDIVIDUAL UTILITIES BEFORE PROCEEDING WITH CONSTRUCTION.

B.M.
ELEV.

NO.	REVISIONS	DATE	BY
1	ISSUED FOR TENDER	05.06.28	C.L.D.

Stantec Consulting Ltd.
905 Waverley Street, Winnipeg, Manitoba
Tel 204-489-5900 Fax 204-453-9012

DESIGNED BY	C.L.D.	CHECKED BY	W.B.
DRAWN BY	J.H.	APPROVED BY	C.L.D.
HOR. SCALE:	1:250	RELEASED FOR CONSTRUCTION:	K. ZUREK
VERTICAL:	1:50		
DATE	MAY, 2005	DATE	05.06.28

ENGINEER'S SEAL
ORIGINAL SEALED BY C.L. DYCK P. ENG. 05.06.28

CONSULTANT DRAWING NO.
CW- 41-614

Winnipeg
THE CITY OF WINNIPEG
WATER AND WASTE DEPARTMENT
ENGINEERING DIVISION

SIMCOE STREET
IST MH N OF ELLICE AV TO MH AT ELLICE AV
STA. 0+90 TO STA. 1+90
2005 SEWER RENEWAL BY CIPP LINING

SHEET 4 OF 9
CAD FILE DRAWING NUMBER C004_Simco.dwg
CITY DRAWING NUMBER 05575

V:\1112\active\111208190 – 2005 City of Winnipeg – CIPP – Design\drawing\C004_Simcoe.dwg
2005-06-28 05:31PM By: jhines