SHEET: COW-A1 (05/2005)

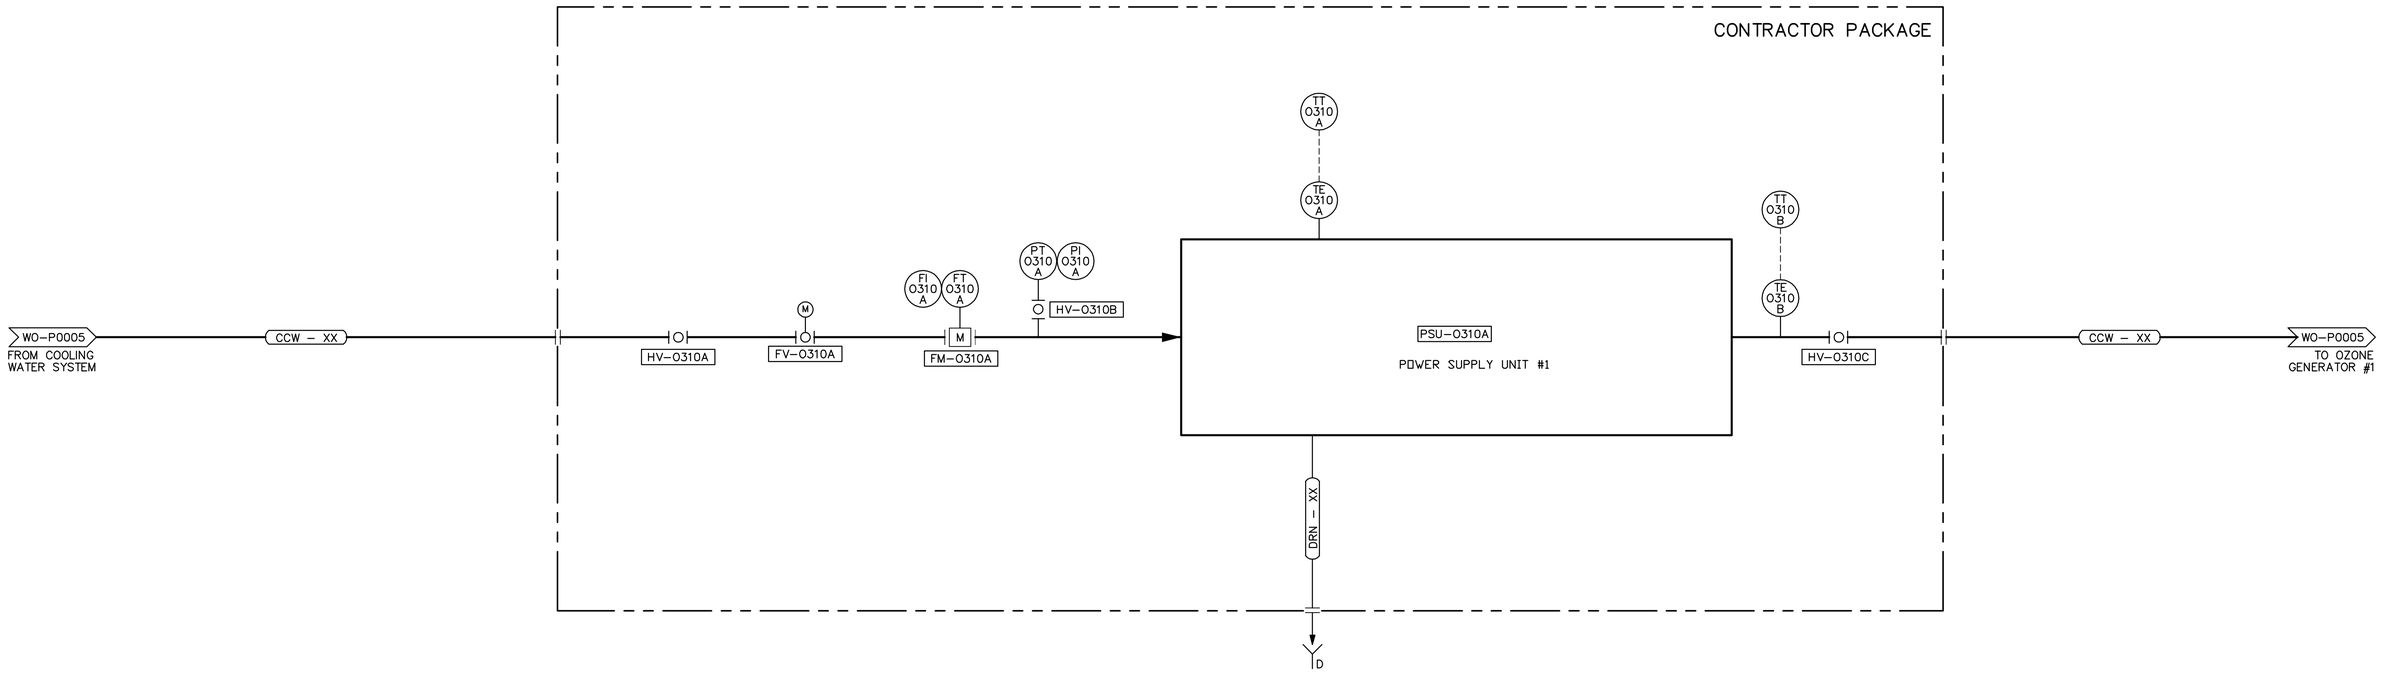

NO.	REVISIONS	DATE	BY
0	ISSUED FOR TENDER	05/08/29	GLG

B.M.
ELEV.

CH2MHILL
Frederickson Cooper ARCHITECTS
EarthTech A Tyco International Ltd. Company

DESIGNED BY	SB	CHECKED BY	
DRAWN BY	TLL	APPROVED BY	
SCALE:	NONE	RELEASED FOR CONSTRUCTION BY:	
DATE	2005/06/01	DATE	

ENGINEER'S SEAL

PRELIMINARY
NOT FOR CONSTRUCTION

CONSULTANT DRAWING NO.
WO-P0019

Winnipeg
THE CITY OF WINNIPEG
WATER AND WASTE DEPARTMENT
ENGINEERING DIVISION

WATER TREATMENT PLANT
OZONATION

CITY FILE NUMBER

SHEET OF

OZONATION AREA
POWER SUPPLY UNIT #1
PROCESS & INSTRUMENTATION DIAGRAM

CITY DRAWING NUMBER

Last Save: 2005-08-29 3:58 PM

L:\WORK\79000\79538\02A-CAD\WAT\CONTR\WTP_DETAIL DESIGN\P&IDS\OZONATION\DN_WO-P0019_ET.DWG