SHEET: COW-A1 (05/2005)

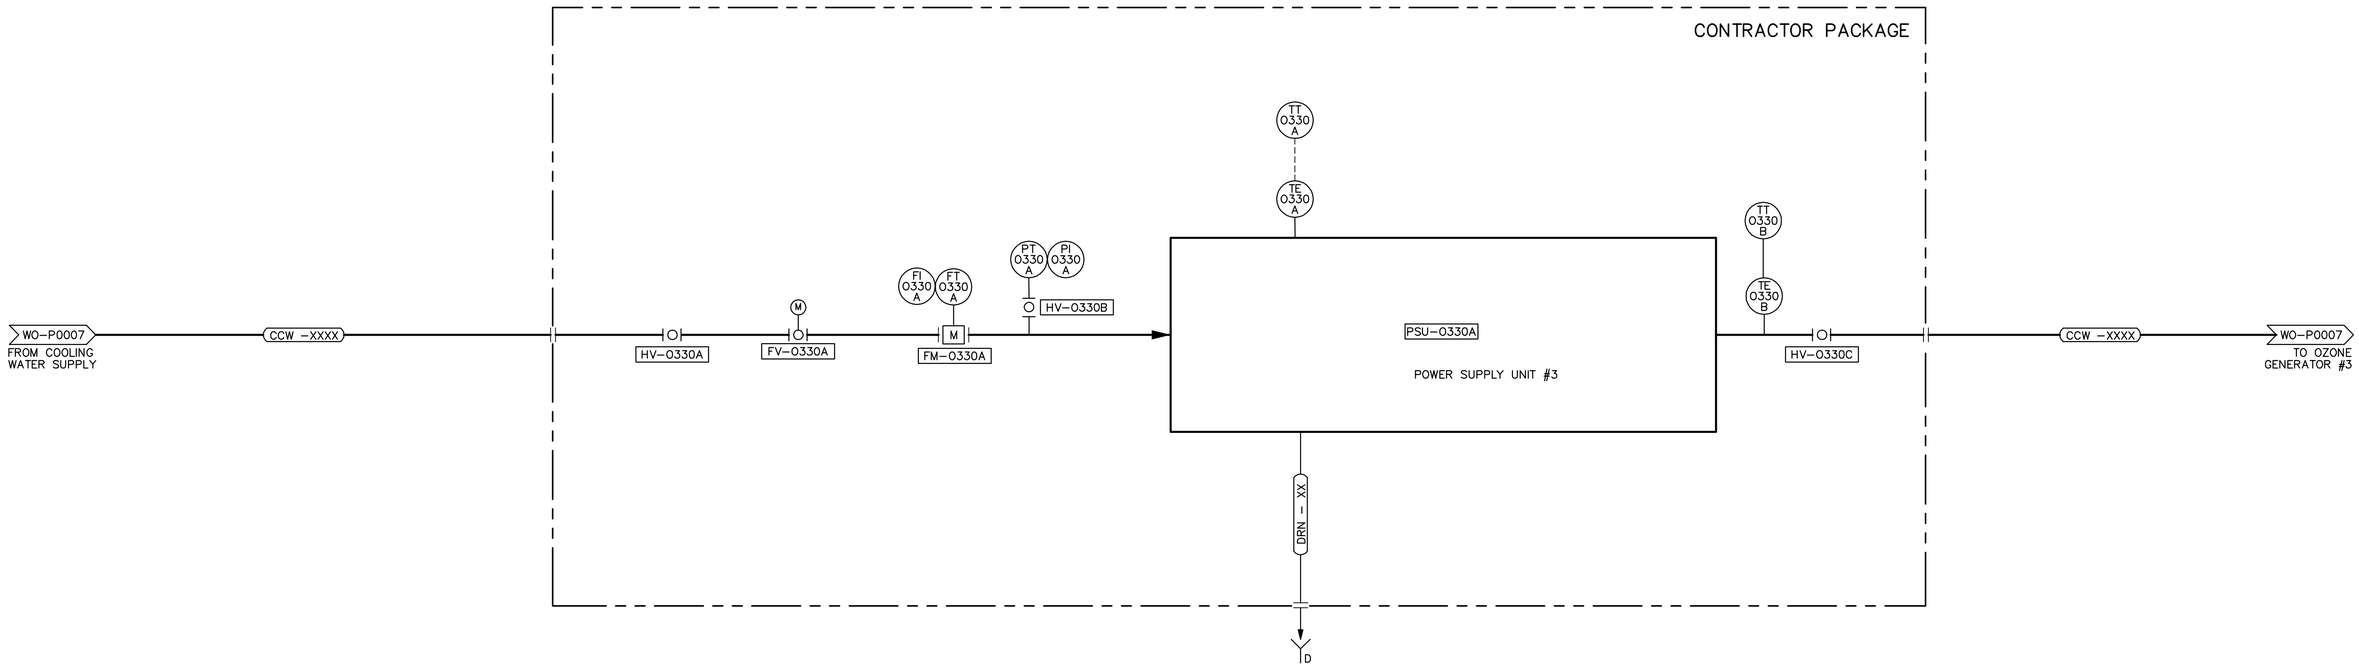

B.M. ELEV.			
0	ISSUED FOR TENDER	05/08/29	LAE
NO.	REVISIONS	DATE	BY

CH2MHILL

Frederickson Cooper ARCHITECTS

EarthTech A Tyco International Ltd. Company

DESIGNED BY	SB	CHECKED BY	
DRAWN BY	TLL	APPROVED BY	
SCALE:	NONE	RELEASED FOR CONSTRUCTION BY:	
DATE	2005/06/01	DATE	

ENGINEER'S SEAL

PRELIMINARY

NOT FOR CONSTRUCTION

CONSULTANT DRAWING NO.

WO-P0021

Winnipeg

THE CITY OF WINNIPEG

WATER AND WASTE DEPARTMENT

ENGINEERING DIVISION

WATER TREATMENT PLANT

OZONATION

CITY FILE NUMBER

SHEET OF

OZONATION AREA

POWER SUPPLY UNIT #3

PROCESS & INSTRUMENTATION DIAGRAM

CITY DRAWING NUMBER

Last Save: 2005-08-29 3:58 PM

L:\WORK\79000\79538\02A-CAD\WAT\CONTR\WTP_DETAIL DESIGN\P&IDS\OZONATION\DN_WO-P0021_ET.DWG