SHEET: COW-A1 (05/2005)

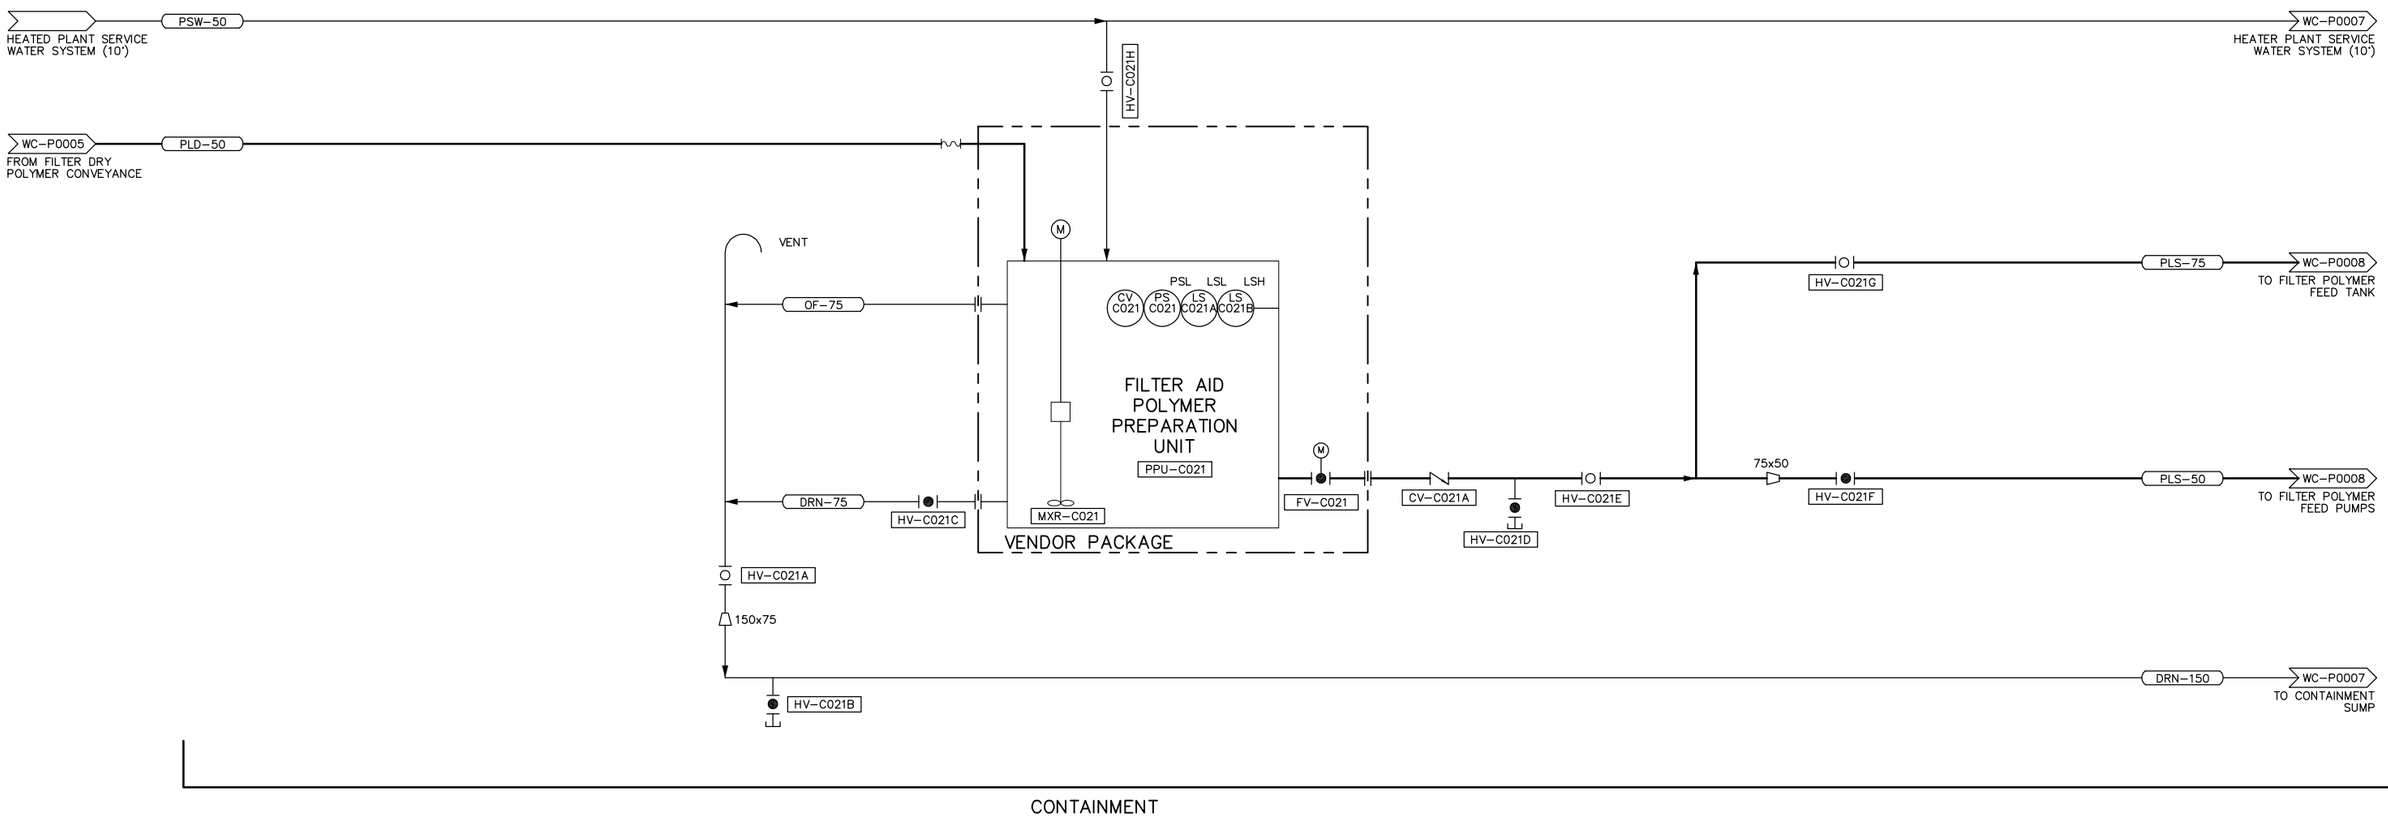

B.M. ELEV.			
B	ISSUED FOR CLIENT REVIEW	05/07/29	KS
A	ISSUED FOR CLIENT REVIEW	05/06/30	YFS
NO.	REVISIONS	DATE	BY

CH2M HILL
Frederickson Cooper ARCHITECTS
EarthTech A Tyco International Ltd. Company

DESIGNED BY	KS	CHECKED BY	NW
DRAWN BY	KWM	APPROVED BY	
SCALE:	NONE	RELEASED FOR CONSTRUCTION BY:	
DATE	2005/06/01	DATE	

ENGINEER'S SEAL

PRELIMINARY NOT FOR CONSTRUCTION

CONSULTANT DRAWING NO.
WC-P0006

Winnipeg

THE CITY OF WINNIPEG
WATER AND WASTE DEPARTMENT
ENGINEERING DIVISION

WINNIPEG WATER TREATMENT PLANT

CITY FILE NUMBER

SHEET 72 OF 95

PIPING & INSTRUMENTATION DIAGRAM
POLYMER PREPARATION SYSTEMS DAF/FILTER
CHEMICAL FEED AREA

CITY DRAWING NUMBER

Last Save: 2005-07-27 9:12 AM