SHEET: COW-A1 (05/2005)

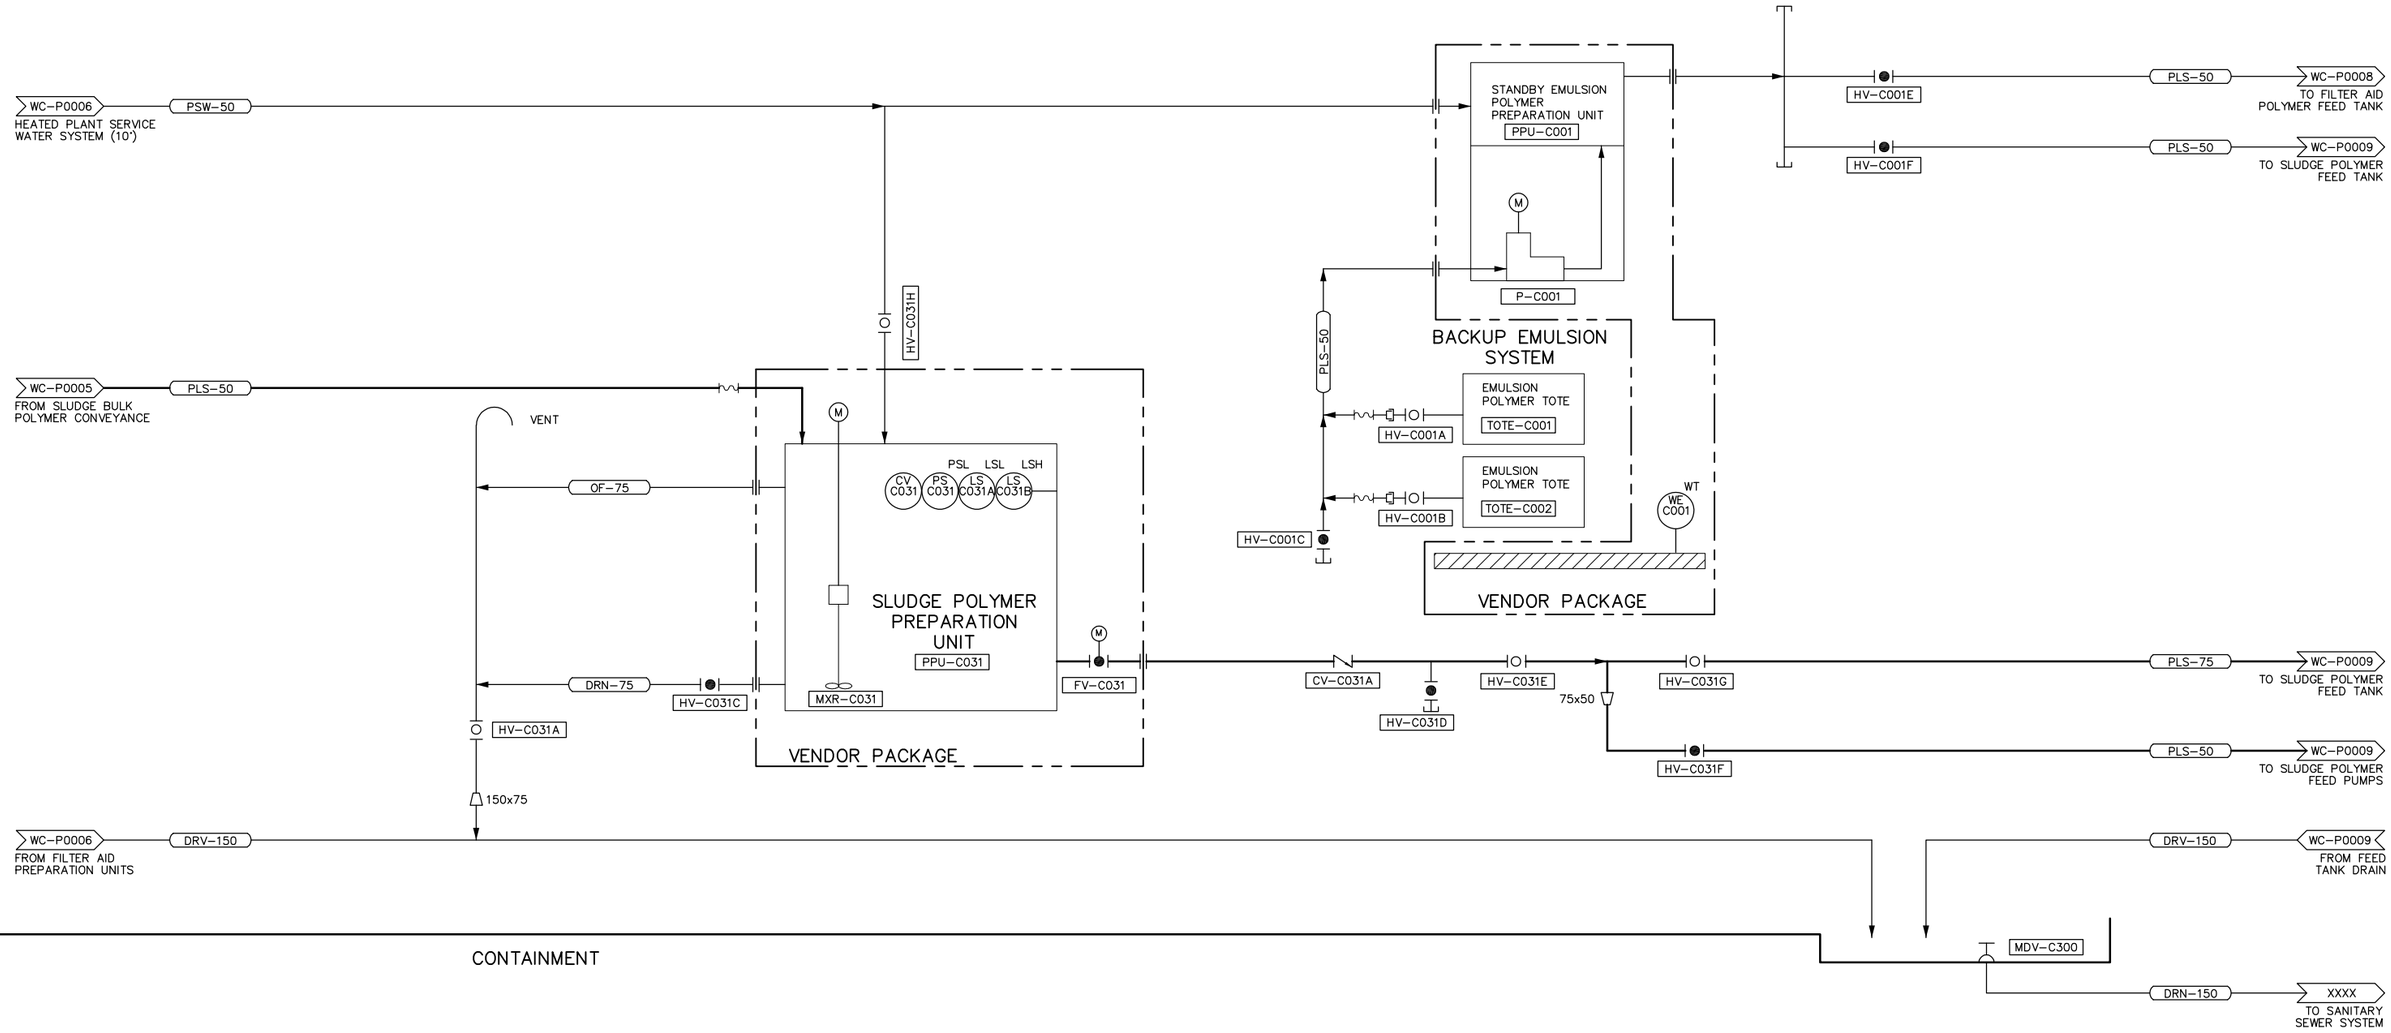


| NO. | REVISIONS | DATE | BY |
|---|---|---|---|
| B | ISSUED FOR CLIENT REVIEW | 05/07/29 | KS |
| A | ISSUED FOR CLIENT REVIEW | 05/06/30 | YFS |

B.M.
ELEV.

CH2MHILL
Frederickson Cooper ARCHITECTS
EarthTech A Tyco International Ltd. Company

| | | | |
|---|---|---|---|
| DESIGNED BY | KS | CHECKED BY | NW |
| DRAWN BY | KWM | APPROVED BY | |
| SCALE: | NONE | RELEASED FOR CONSTRUCTION BY: | |
| DATE | 2005/06/01 | DATE | |

ENGINEER'S SEAL

PRELIMINARY NOT FOR CONSTRUCTION

CONSULTANT DRAWING NO.
WC-P0007

Winnipeg

THE CITY OF WINNIPEG
WATER AND WASTE DEPARTMENT
ENGINEERING DIVISION

WINNIPEG WATER TREATMENT PLANT

CITY FILE NUMBER

SHEET 73 OF 95

PIPING & INSTRUMENTATION DIAGRAM
POLYMER PREPARATION SYSTEMS RESIDUALS
CHEMICAL FEED AREA

CITY DRAWING NUMBER
---

Last Save: 2005-07-27 9:12 AM