SHEET: COW-A1 (05/2005)

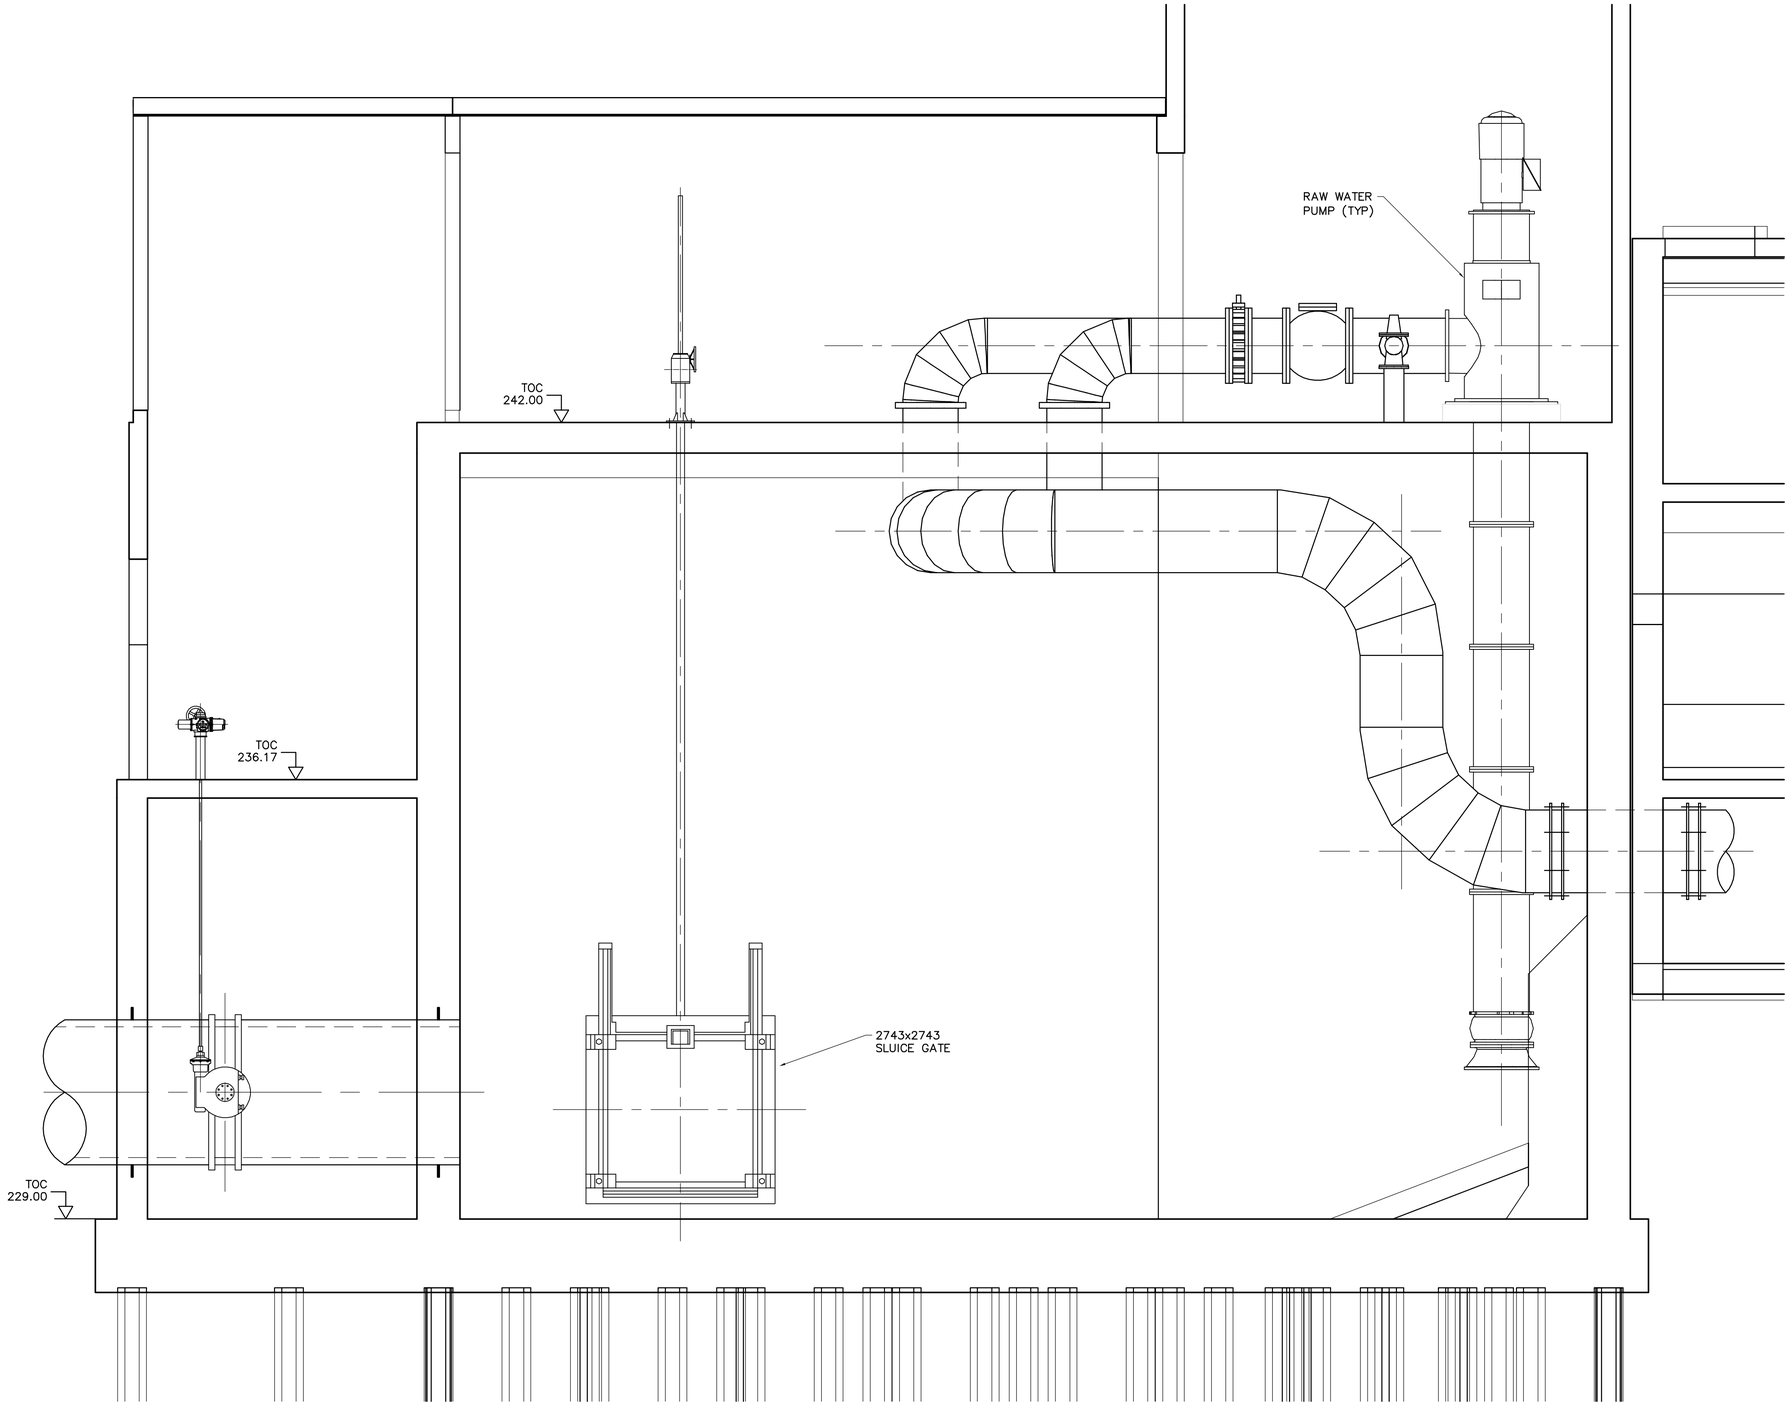

FOR INFORMATION ONLY

NO.	REVISIONS	DATE	BY
A	ISSUED FOR BID OPP	05-09-14	JBC

B.M.
ELEV.

CH2MHILL

Frederickson Cooper ARCHITECTS

EarthTech A Tyco International Ltd. Company

DESIGNED BY	BS	CHECKED BY	
DRAWN BY	JBS	APPROVED BY	
SCALE:	1:50	RELEASED FOR CONSTRUCTION BY:	
DATE	2005/08/19	DATE	

ENGINEER'S SEAL

PRELIMINARY
NOT FOR CONSTRUCTION

CONSULTANT DRAWING NO.
WI-M0004

Winnipeg

THE CITY OF WINNIPEG
WATER AND WASTE DEPARTMENT
ENGINEERING DIVISION

WATER TREATMENT PLANT

CITY FILE NUMBER

SHEET 5 OF 5

PROCESS
RAW WATER PUMPING STATION
SECTION A

CITY DRAWING NUMBER

Last Save: 2005-08-25 8:52 AM

L:\WORK\79000\79538\02A-CAD\WAT\CONTR\RWPS\PUMP SPECS 05-08-25\DN_WI-M0004.DWG