METAL HIP ROOF SHELTER STRUCTUR BY POLIGON SHELTER ARCHITECTURE/ OR APPROVED ALTERNATIVE

NOTES:

1) CONTRACTOR TO PROVIDE FOUNDATION FOR THE STRUCTURE AS PER MANITOBA BUILDING CODE.

2) CONTRACTOR TO SUBMIT STAMPED ENGINEERING DRAWINGS & SHOP DRAWINGS OF THE SHELTER.

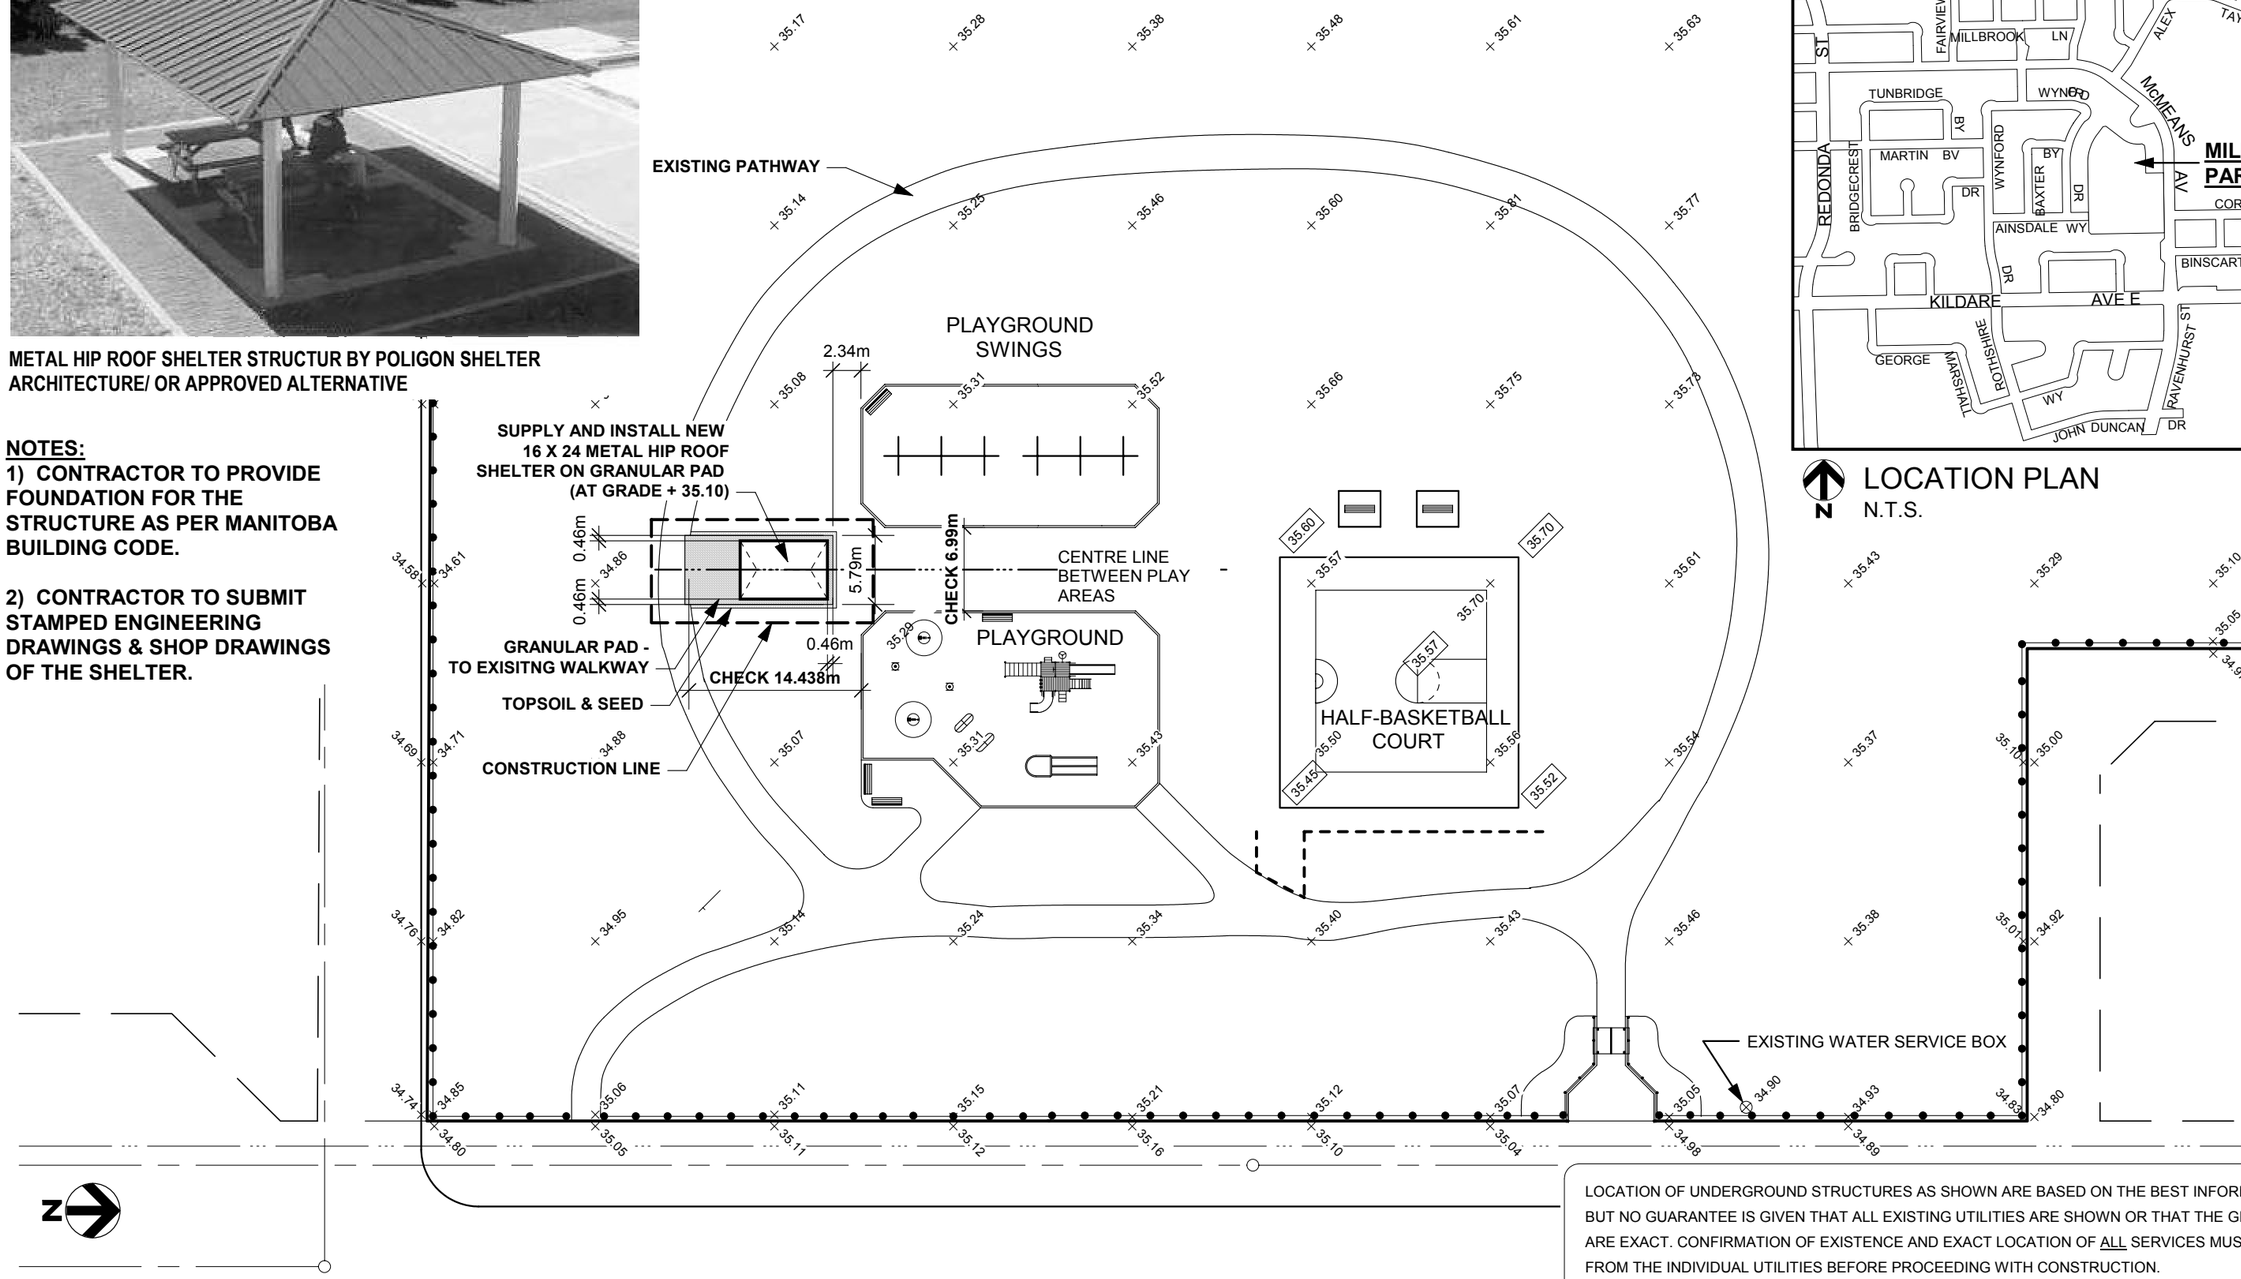

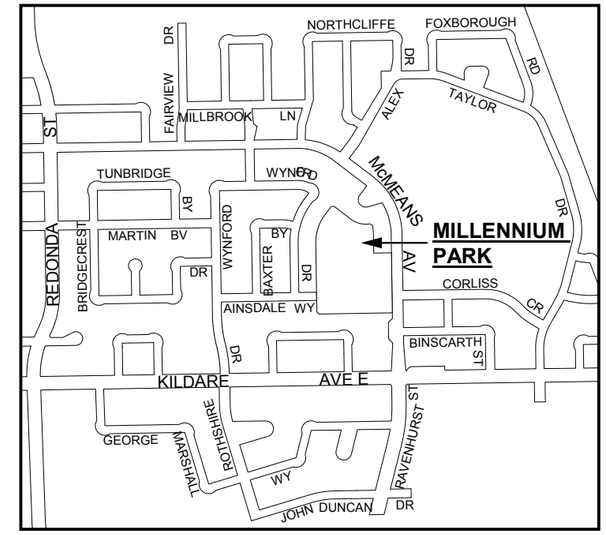

LOCATION PLAN
N.T.S.

LOCATION OF UNDERGROUND STRUCTURES AS SHOWN ARE BASED ON THE BEST INFORMATION AVAILABLE BUT NO GUARANTEE IS GIVEN THAT ALL EXISTING UTILITIES ARE SHOWN OR THAT THE GIVEN LOCATIONS ARE EXACT. CONFIRMATION OF EXISTENCE AND EXACT LOCATION OF ALL SERVICES MUST BE OBTAINED FROM THE INDIVIDUAL UTILITIES BEFORE PROCEEDING WITH CONSTRUCTION.

Winnipeg

THE CITY OF WINNIPEG
Planning, Property and Development Department
Planning and Land Use Division
Unit 15 - 30 Fort Street, Winnipeg, MB, (R3C 4X5)

DESIGNED BY	SJF	CHECKED BY	APPROVED BY
DRAWN BY	SJF	RELEASED FOR CONSTRUCTION	
HORIZ. SCALE VERT. SCALE	1 : 500		
DATE	JUNE/05	MANAGER, PLANNING AND LAND USE DIVISION	DATE

DRAWING TITLE

MILLENNIUM PARK
PICNIC SHELTER
LOCATION PLAN

CAD DRAWING NO.

DRAWING NO.

W.32-J