SHEET: COW-A1 (05/2005)

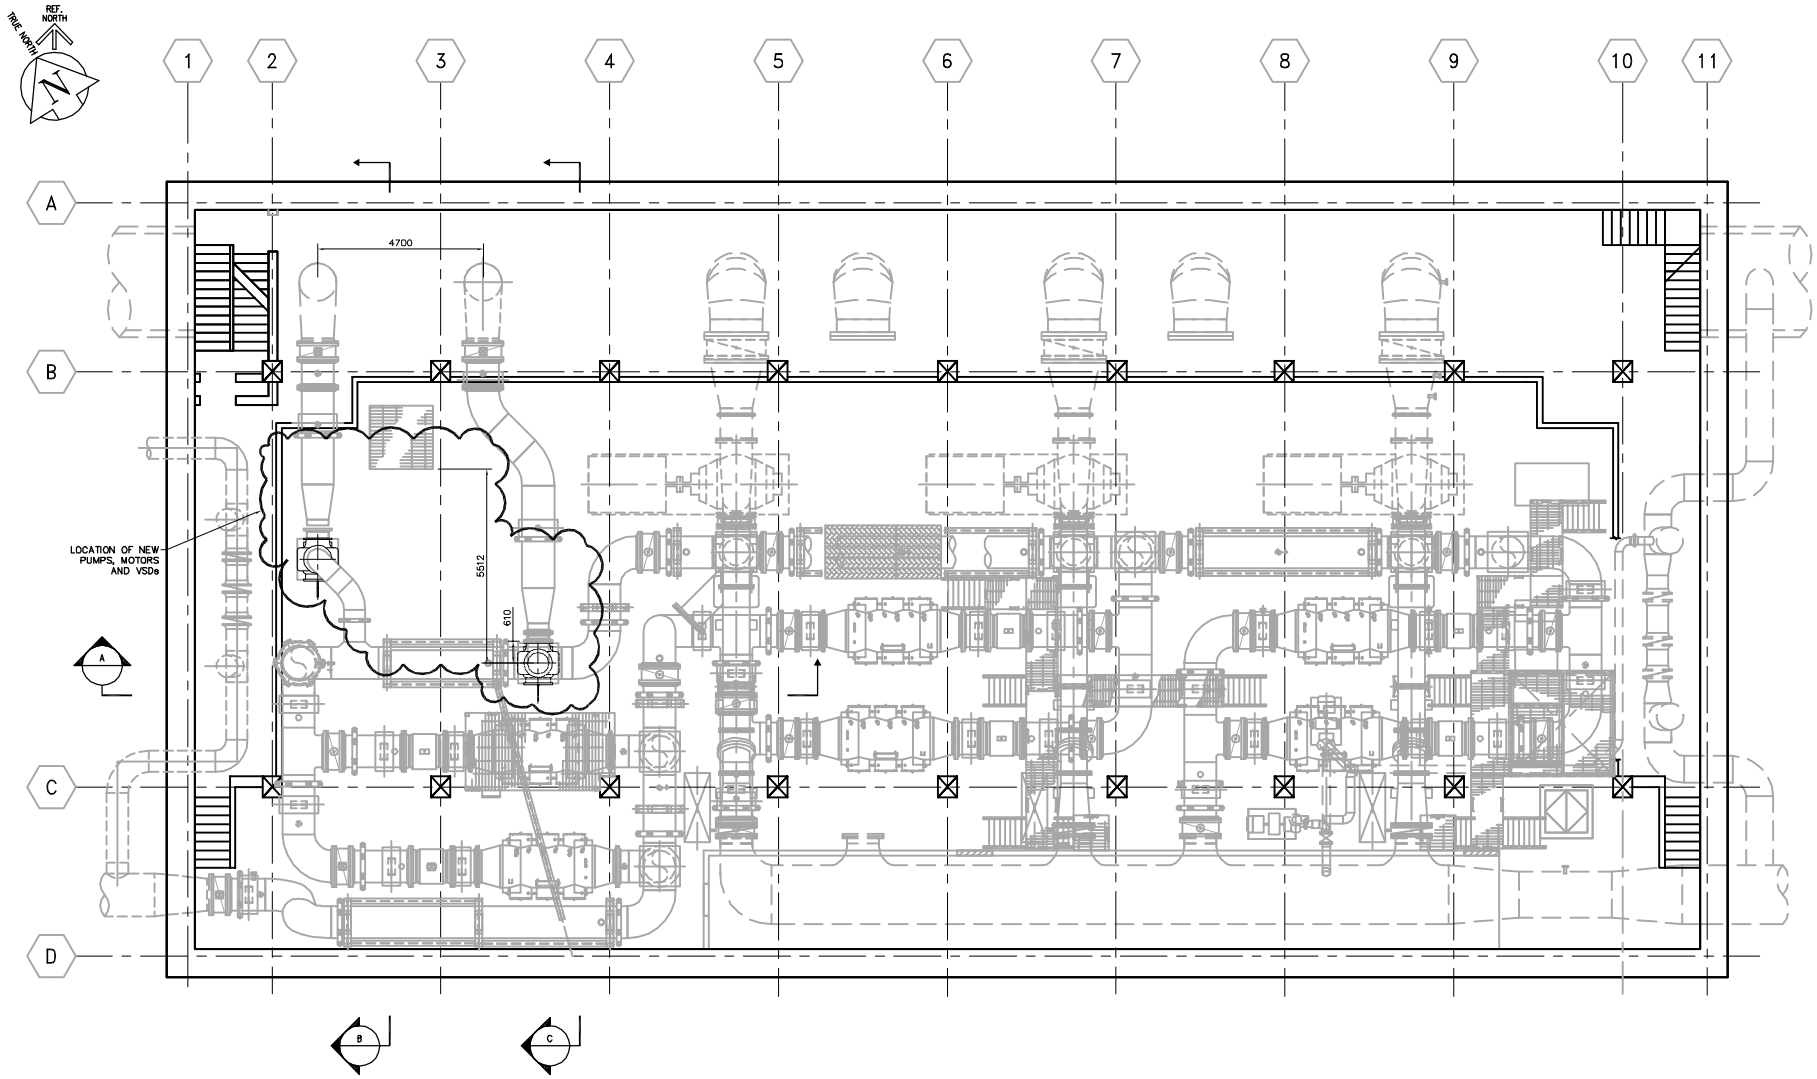


PLAN VIEW
N.T.S.

PUMPS

QTY: 2
TYPE: HORIZONTAL SPLIT CASE CENTRIFUGAL
FLOW: XXX
SIZE: XXX

FOR INFORMATION ONLY

B.M.
ELEV.

| NO. | REVISIONS | DATE | BY |
|---|---|---|---|
| B | ISSUED FOR ADDENDUM 4 | 05/12/02 | JBC |
| A | ISSUED FOR BID OPP | 05/11/02 | JBC |

GRENNELL
Frederickson Cooper
ARCHITECTS
EarthTech

| | | | |
|---|---|---|---|
| DESIGNED BY | BW | CHECKED BY | |
| DRAWN BY | JBC | APPROVED BY | |
| SCALE: | NTS | RELEASED FOR CONSTRUCTION BY: | |
| DATE | 2005/04/20 | DATE | |

ENGINEER'S SEAL

PRELIMINARY
NOT FOR CONSTRUCTION

CONSULTANT DRAWING NO.
WX-M001

Winnipeg
THE CITY OF WINNIPEG
WATER AND WASTE DEPARTMENT
ENGINEERING DIVISION

WATER TREATMENT PLANT
DEACON BOOSTER PUMPING STATION
BRANCH 1 PUMPS VSD SUPPLY

PROCESS
LOWER LEVEL PLAN
GENERAL ARRANGEMENT

CITY FILE NUMBER
SHEET 1 OF 2
CITY DRAWING NUMBER

Last Save: 2005-12-02 11:20 AM

L:\WORK\79000\79538\02A-CAD\WAT\CONTR\DBPS PUMPS\WX-M001_REVB.DWG