SHEET: COW-A1 (05/2005)

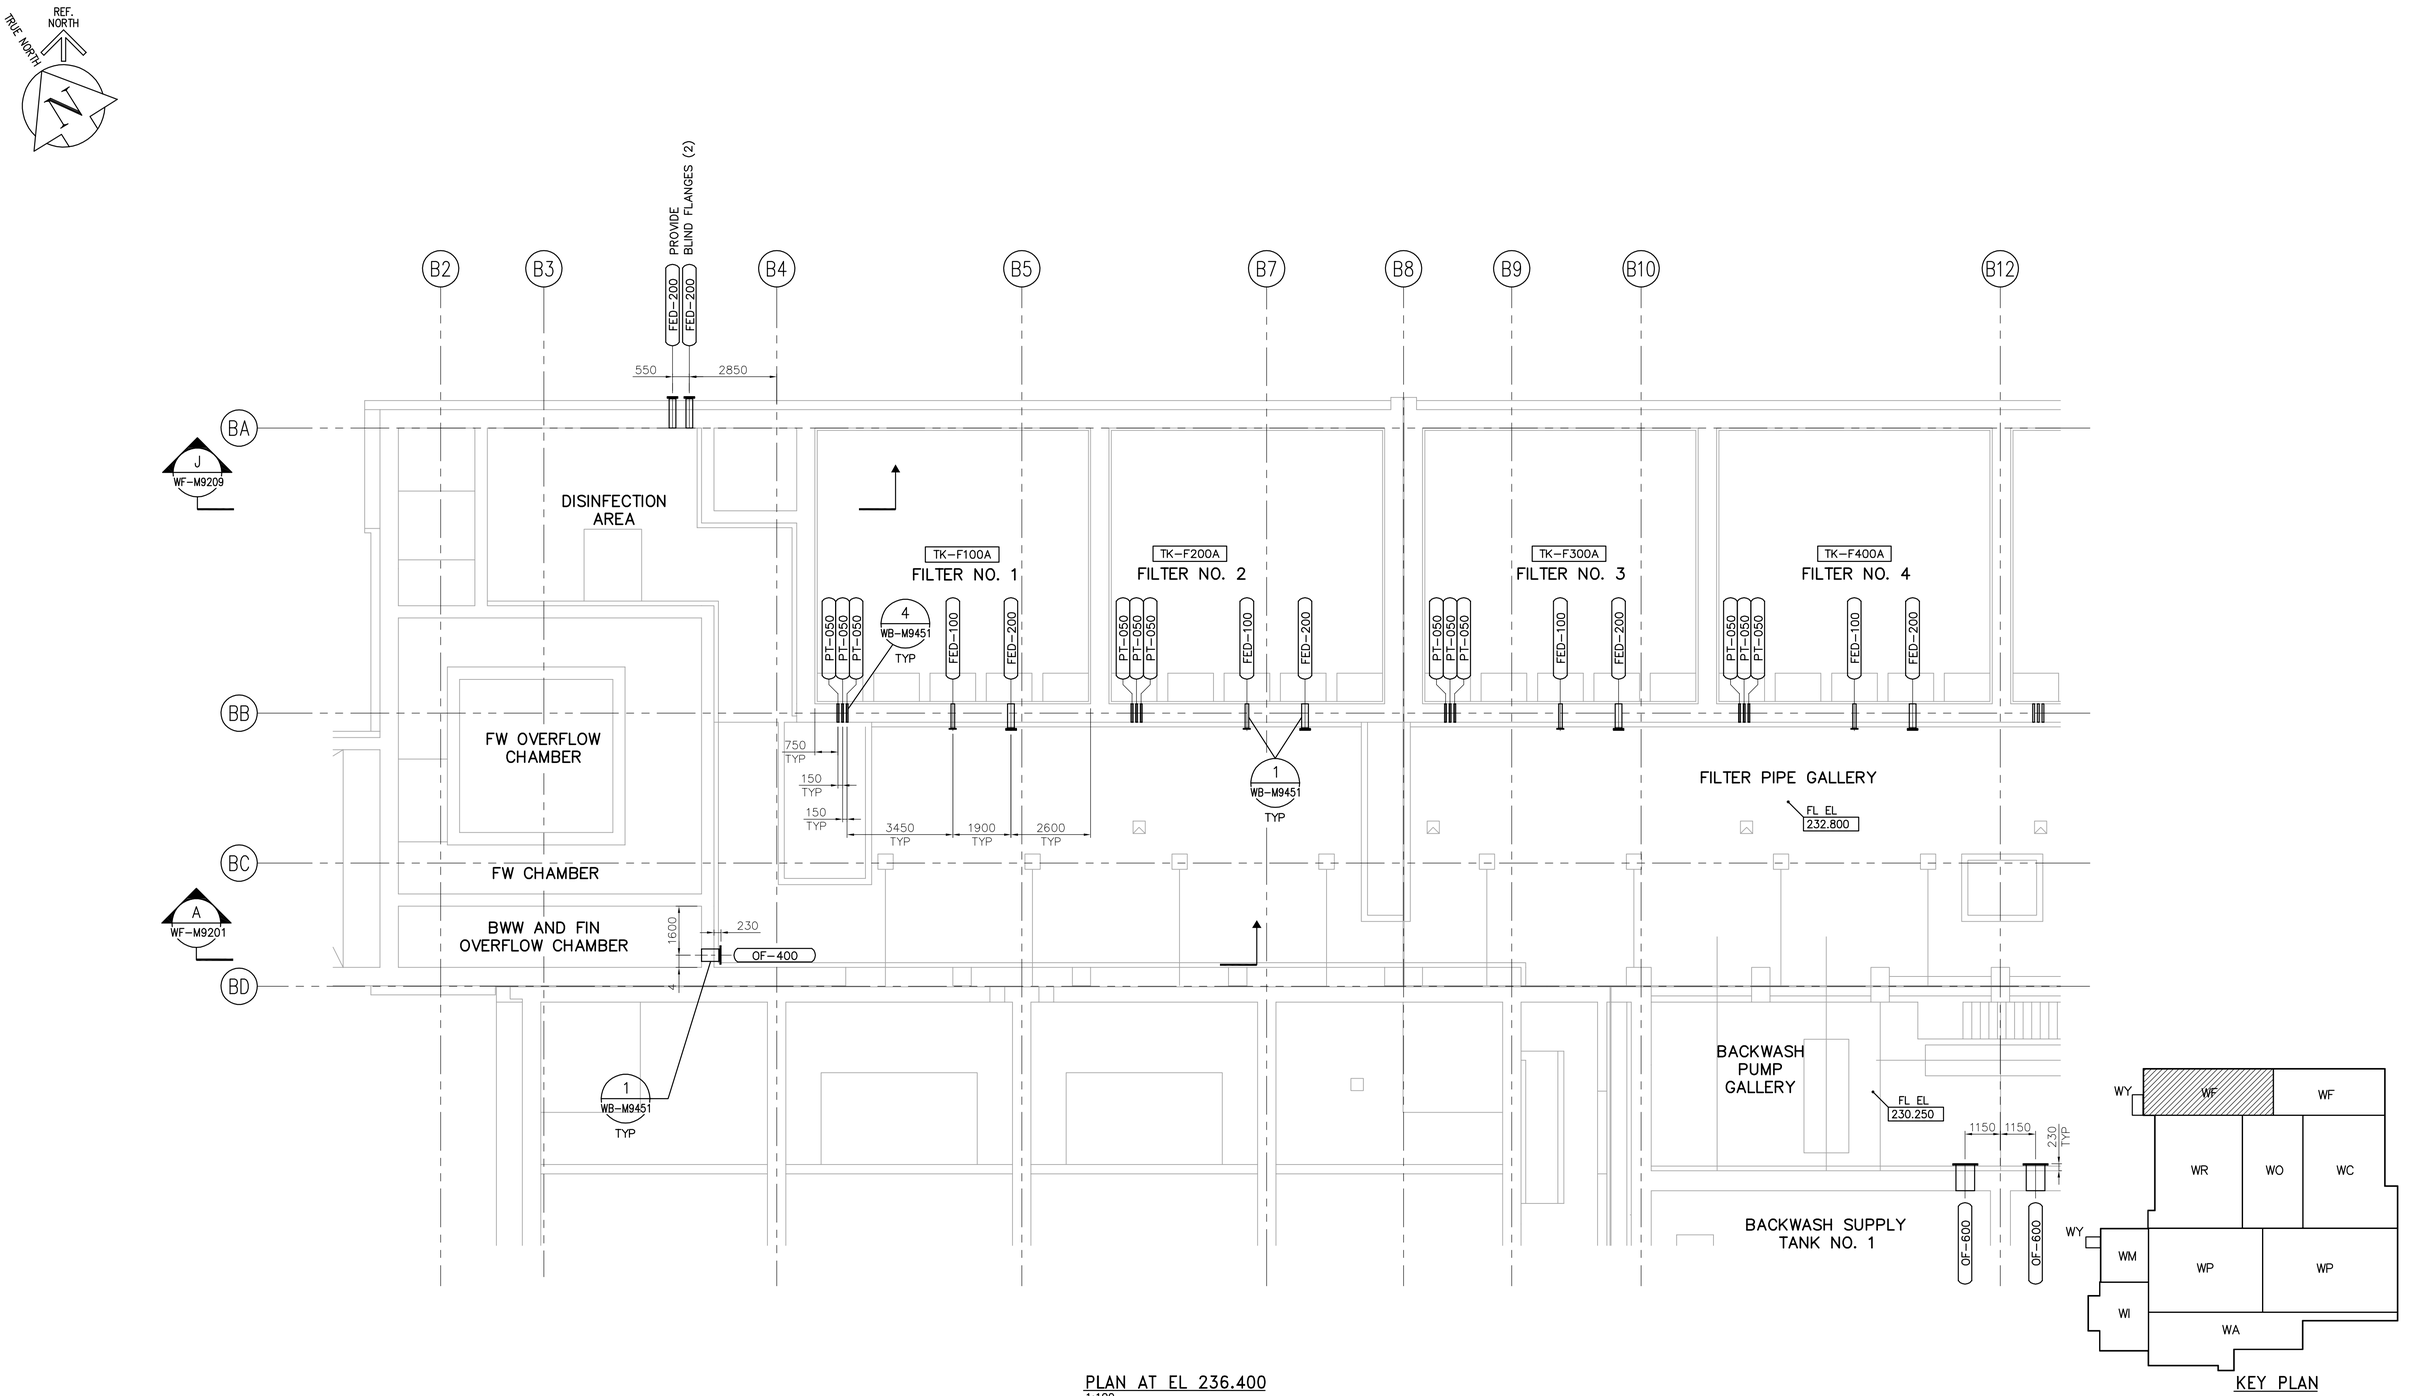

PLAN AT EL 236.400
1:100

KEY PLAN

SCALE 1:100
METRES 0 2 4 6 8 10

SCALE 1:1
MILLIMETRES 0 20 40 60 80 100

APEGM
Certificate of Authorization
CH2M HILL Canada Ltd.
No. 1441 Expiry: April 30, 2006

B.M. ELEV.

NO.	REVISIONS	DATE	BY
00	583-2005 ADDENDUM 3	06/03/10	PW

CH2MHILL Fredericksen Cooper ARCHITECTS
EarthTech A Tyco International Ltd. Company

DESIGNED BY	TB/PW	CHECKED BY	LS
DRAWN BY	EK	APPROVED BY	DJT
SCALE:	1:100	RELEASED FOR CONSTRUCTION BY:	R. SOROKOWSKI
DATE	2006/02/23	DATE	2006/03/10

ENGINEER'S SEAL
ORIGINAL SIGNED BY
P. WOBMA
2006/03/10

CONSULTANT DRAWING NO.
WF-M9111

Winnipeg

THE CITY OF WINNIPEG
WATER AND WASTE DEPARTMENT
ENGINEERING DIVISION

WATER TREATMENT PLANT
FILTRATION
FOUNDATION AND CONCRETE STRUCTURES

PROCESS MECHANICAL
PIPE EMBEDS
FILTRATION PIPE GALLERY AREA 1

CITY FILE NUMBER
SHEET OF
CITY DRAWING NUMBER
~~1-0601F-A-M9111-001-00D~~

Last Save: 2006-03-09 12:54 PM

P:\EARTHTECH\321352WINNIPEGWTP\NDM\DESIGN\ACAD\583-POSTTENDER\DN_WF-M9111_CH2M.DWG