KU-39-664

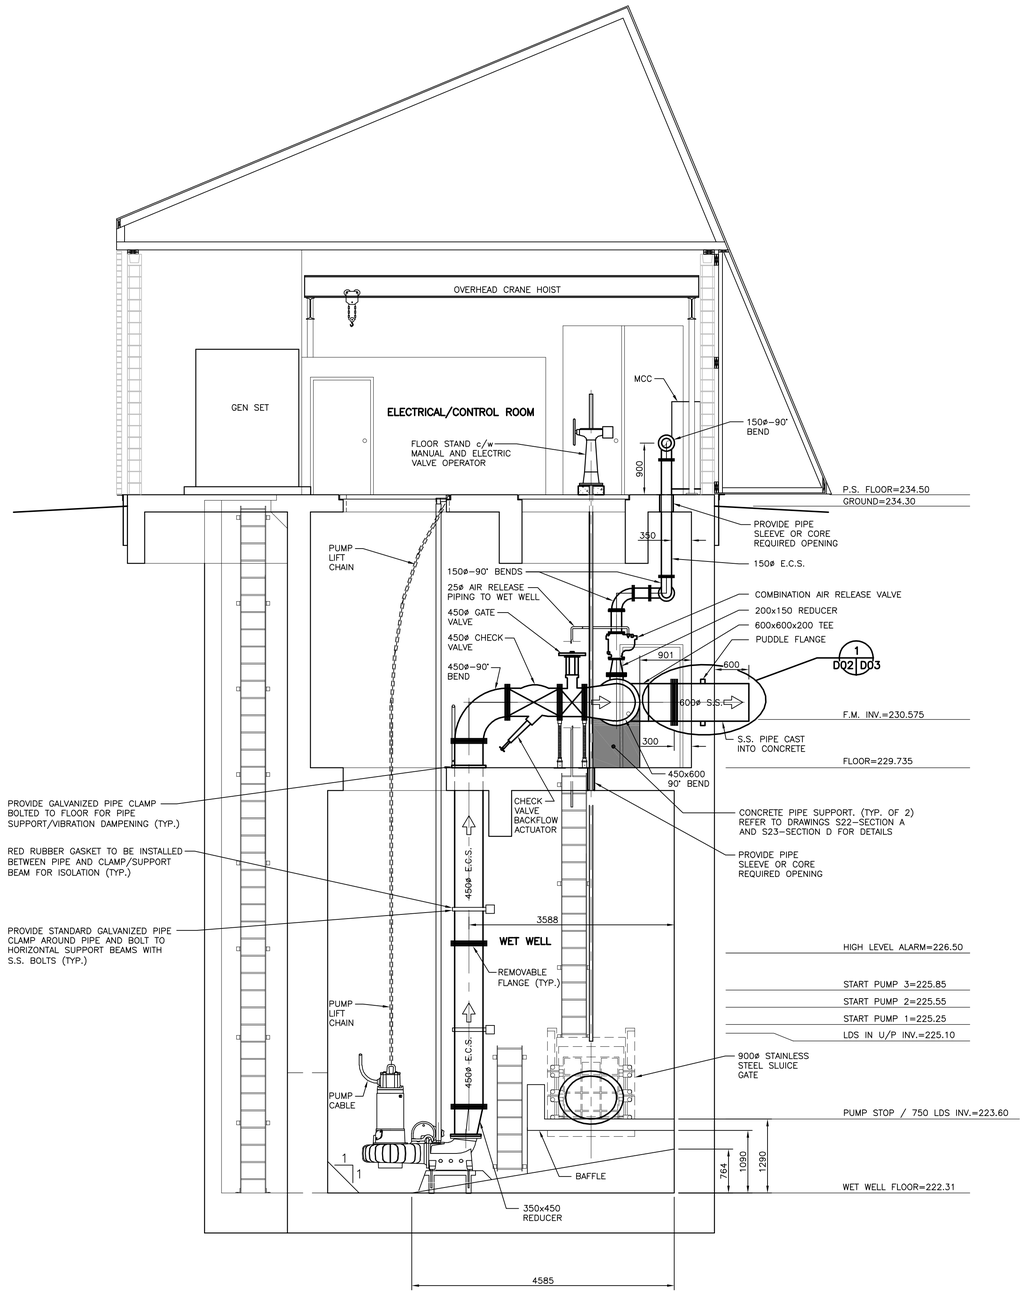

E.C.S. – EPOXY COATED STEEL
S.S. – STAINLESS STEEL
GALV. – GALVANIZED STEEL

B D01 D02 SECTION 1:50

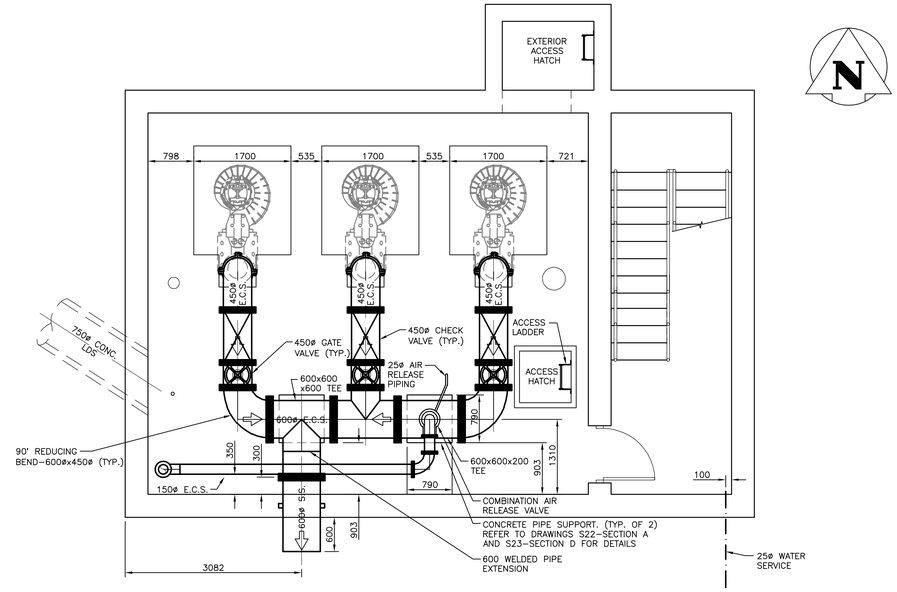

C D01 D02 MECHANICAL FLOOR PLAN 1:50

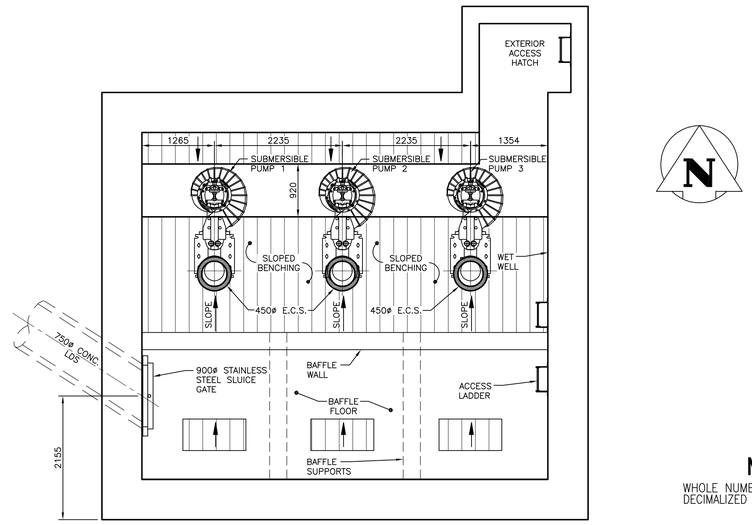

D D01 D03 WET WELL FLOOR PLAN 1:50

METRIC
WHOLE NUMBERS INDICATE MILLIMETRES
DECIMALIZED NUMBERS INDICATE METRES

APEGM
Certificate of Authorization
Stantec Consulting Ltd.
No. 1301 Expiry: April 30, 2006

LOCATION APPROVED
UNDERGROUND STRUCTURES

SUPV. U/G STRUCTURES COMMITTEE — DATE

NOTE:
LOCATION OF UNDERGROUND STRUCTURES AS SHOWN ARE BASED ON THE BEST INFORMATION AVAILABLE BUT NO GUARANTEE IS GIVEN THAT ALL EXISTING UTILITIES ARE SHOWN OR THAT THE GIVEN LOCATIONS ARE EXACT. CONFIRMATION OF EXISTENCE AND EXACT LOCATION OF ALL SERVICES MUST BE OBTAINED FROM THE INDIVIDUAL UTILITIES BEFORE PROCEEDING WITH CONSTRUCTION.

B.M. ELEV.

NO.	REVISIONS	DATE	BY
2	ISSUED FOR TENDER	05.12.09	AJR
1	ISSUED FOR CLIENT REVIEW	05.11.24	AJR
0	ISSUED FOR CLIENT REVIEW	05.10.14	AJR

Stantec Consulting Ltd.
905 Waverley Street, Winnipeg, Manitoba
Tel 204-489-5900 Fax 204-453-9012

DESIGNED BY SB | CHECKED BY SB
DRAWN BY BJM | APPROVED BY AJR
HOR. SCALE: AS SHOWN
VERTICAL:
DATE 05.09.13
AUTHORIZED BY: R. FINGAS DATE 05.12.09
R. FINGAS, P. ENG.
BRIDGE PROJECTS ENGINEER

ENGINEER'S SEAL
ORIGINAL SEALED BY A.J. RAPOSO P. ENG. 05.12.09

CONSULTANT DRAWING NO. 113703042-D02

THE CITY OF WINNIPEG
PUBLIC WORKS DEPARTMENT
ENGINEERING DIVISION

KENASTON UNDERPASS
KENASTON UNDERPASS PUMPING STATION
PROCESS - BASEMENT AND WET WELL FLOOR PLANS AND SECTION

SHEET 18 OF 25
CAD FILE DRAWING NUMBER 113703042-D02.dwg
CITY DRAWING NUMBER P-3258-162

\\1137\active\113703042 - Kenaston UP DESIGN\ACAD\CONTRACT 5 - Pumphouse\Process\113703042-D02.dwg
2005-12-09 03:39PM By: bmcnab