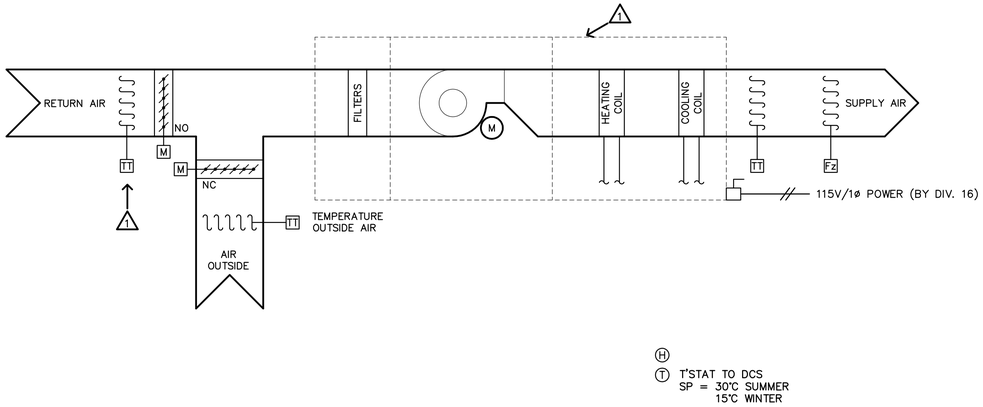

(H)
(T) T'STAT TO DCS
SP = 30°C SUMMER
15°C WINTER

1 / M8.04 U-430-AHU-1 CONTROL ROOM (FAN COIL)
SCALE N.T.S.

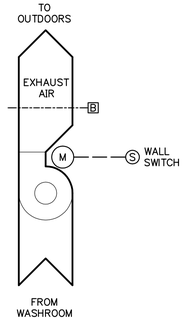

2 / M8.04 U-440-EF WASHROOM EXHAUST SYSTEM
SCALE N.T.S.

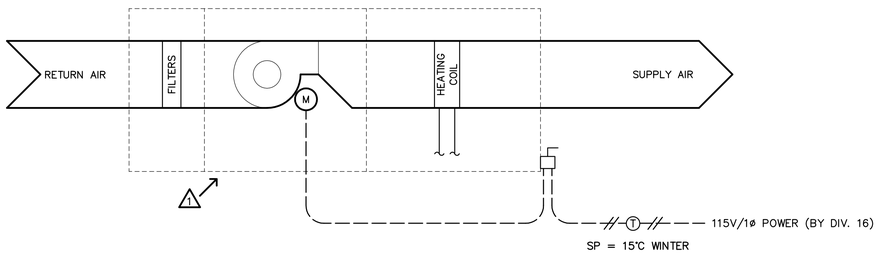

3 / M8.04 U-430-AHU-2 CORRIDOR/WASHROOM (FAN COIL)
SCALE N.T.S.

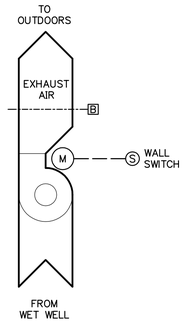

4 / M8.04 U-445-EF SAMPLING BUILDING EXHAUST SYSTEM
SCALE N.T.S.

APEGM
Certificate of Authorization
Earth Tech Canada Inc.
No. 730 Expiry: April 30, 2005

B.M.
ELEV.

NO.	REVISIONS	DATE	BY
1	ISSUED FOR ADDENDUM 1	05/03/11	DC
0	ISSUED FOR TENDER	05/02/18	JEH

EARTH TECH
Earth Tech (Canada) Inc. Winnipeg, Manitoba 204.477.5381

DESIGNED BY PL	CHECKED BY AMA
DRAWN BY JDB, DL	APPROVED BY DT
HOR. SCALE: NTS VERTICAL SCALE: NTS	RELEASED FOR CONSTRUCTION BY: T. KJARTANSON
DATE 2004/12/06	DATE 2005-02-18

ENGINEER'S SEAL
ORIGINAL SIGNED BY
P.V. LAITINEN
FEB. 18/05

CONSULTANT DRAWING NO.
66303D-CM8.04

Winnipeg
THE CITY OF WINNIPEG
WATER AND WASTE DEPARTMENT

NEWPCC - SECONDARY EFFLUENT
UV DISINFECTION FACILITY

MECHANICAL
VENTILATION SCHEMATICS
SHEET 2 OF 2

CITY FILE NUMBER
SHEET 18 OF 18
CITY DRAWING NUMBER

SHEET: Cute-A1-WMD (11/2002)

Mar 15, 2005 - 12:18pm PLOTTED BY: ding.chan LAYOUT:Layout1 FILE:L:\work\66000\66303ds\02a-CAD\ALL\SUBMISSION\ADDENDUM#XX\ADDENDUM#01\MEC\CM8-04.dwg