COW-A3 (02/2006)

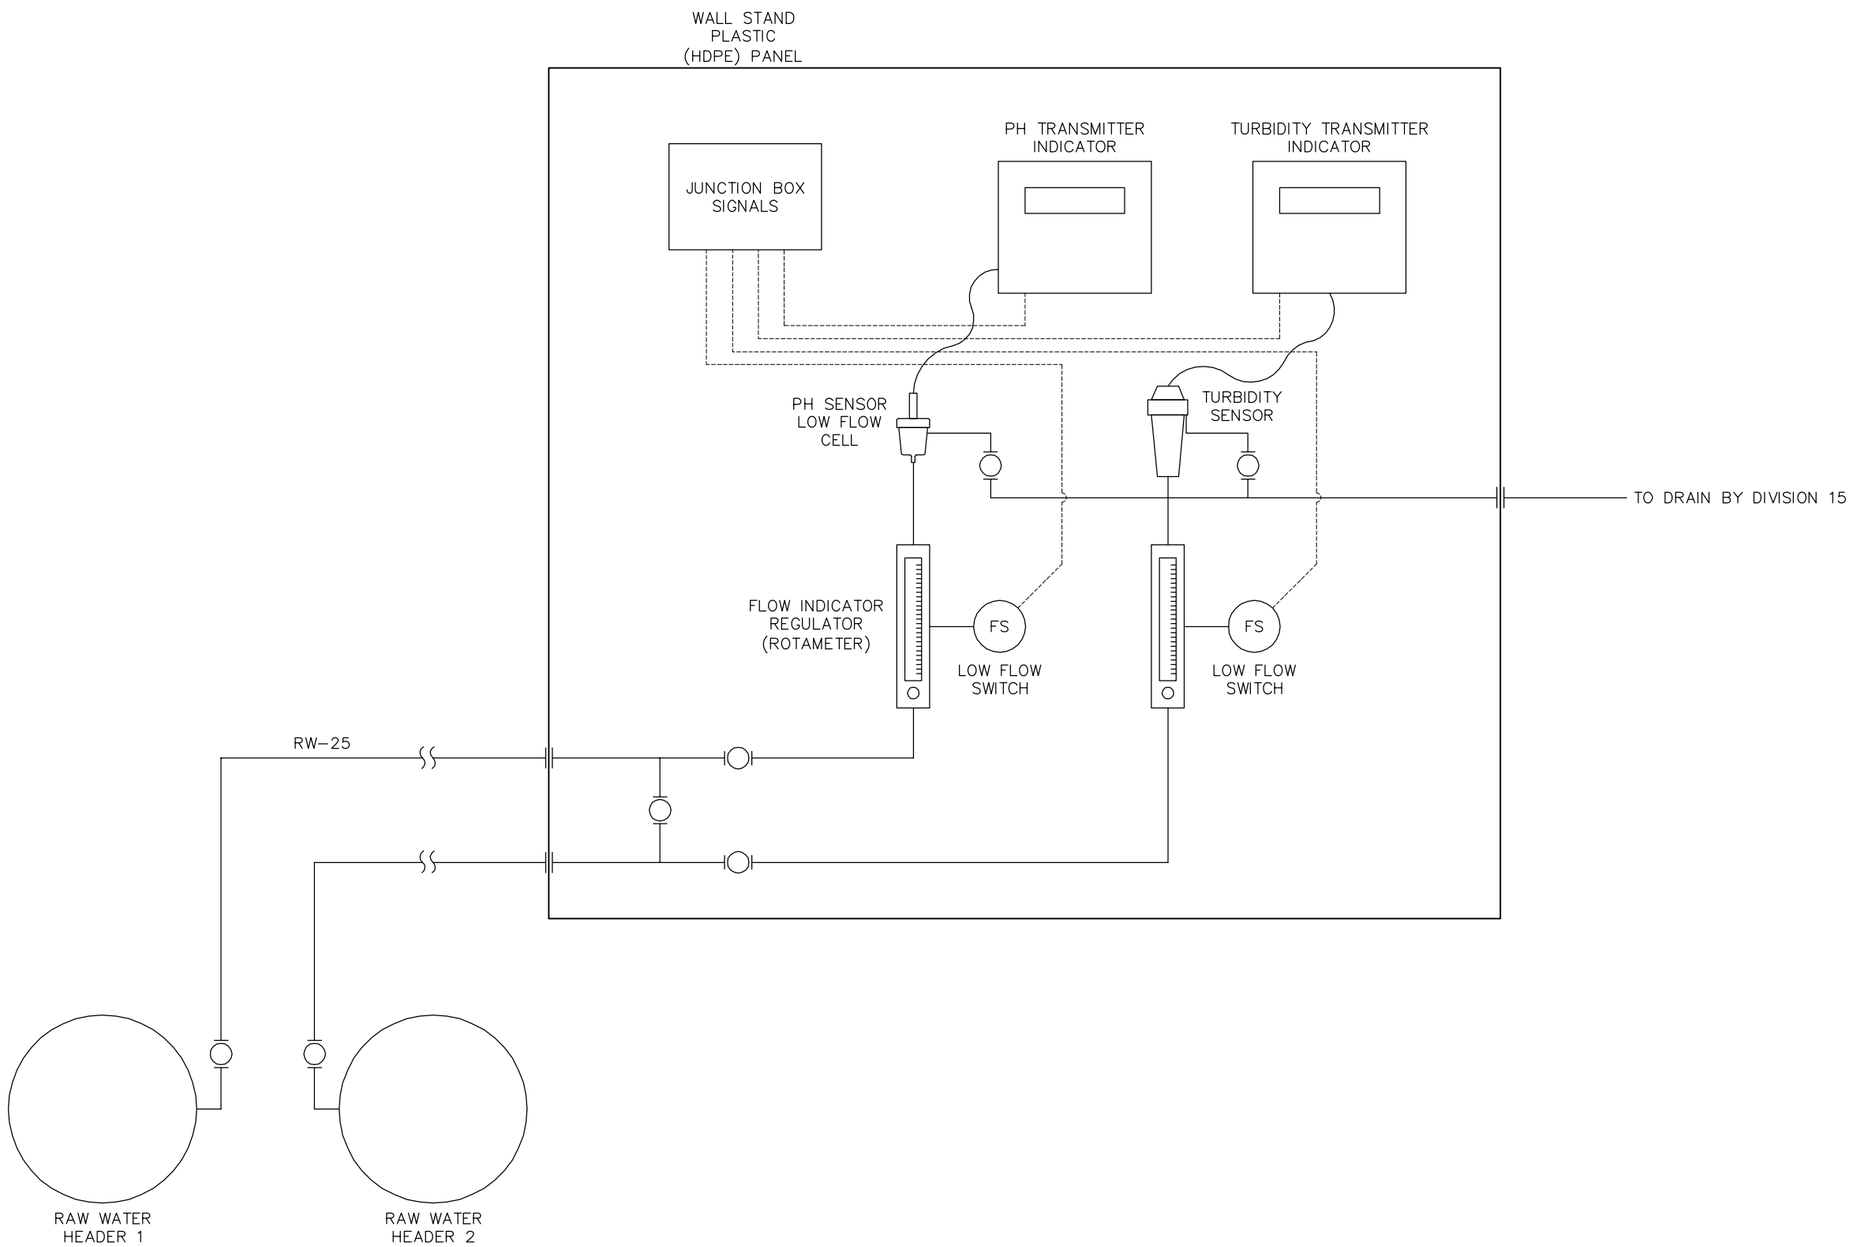


APEGM
Certificate of Authorization
Earth Tech Canada Inc.
No. 730 Expiry: April 30, 2006

| NO. | REVISIONS | DATE | BY |
|---|---|---|---|
| 00 | ISSUED FOR TENDER | 06/03/29 | GLG |

B.M. ELEV.

CH2MHILL
Fredericksen Cooper ARCHITECTS
EarthTech A Tyco International Ltd. Company

| | | | |
|---|---|---|---|
| DESIGNED BY | NT | CHECKED BY | SWT |
| DRAWN BY | GLG | APPROVED BY | AHL |
| SCALE: | NTS | RELEASED FOR CONSTRUCTION BY: | R. SOROKOWSKI |
| DATE | 2006/01/03 | DATE | 2006/03/29 |

ENGINEER'S SEAL
ORIGINAL SIGNED BY
S.W. TORMEY
2006/03/29

CONSULTANT DRAWING NO.
WB-A0409

Winnipeg
THE CITY OF WINNIPEG
WATER AND WASTE DEPARTMENT
ENGINEERING DIVISION

WATER TREATMENT PLANT
MAIN BUILDING
MECHANICAL AND ELECTRICAL

AUTOMATION / I&C
RAW WATER pH/TURBITITY ANALYZER
INSTALLATION DETAILS

CITY FILE NUMBER
SHEET OF
CITY DRAWING NUMBER
1-0601B-D-A0409-001-00B

Last Save: 2006-03-29 8:19 AM

L:\WORK\79000\79538\02A-CAD\INST\CONTR\WTP DETAILED DESIGN\DN_WB-A0409_ET.DWG