SHEET: COW-A1 (05/2005)

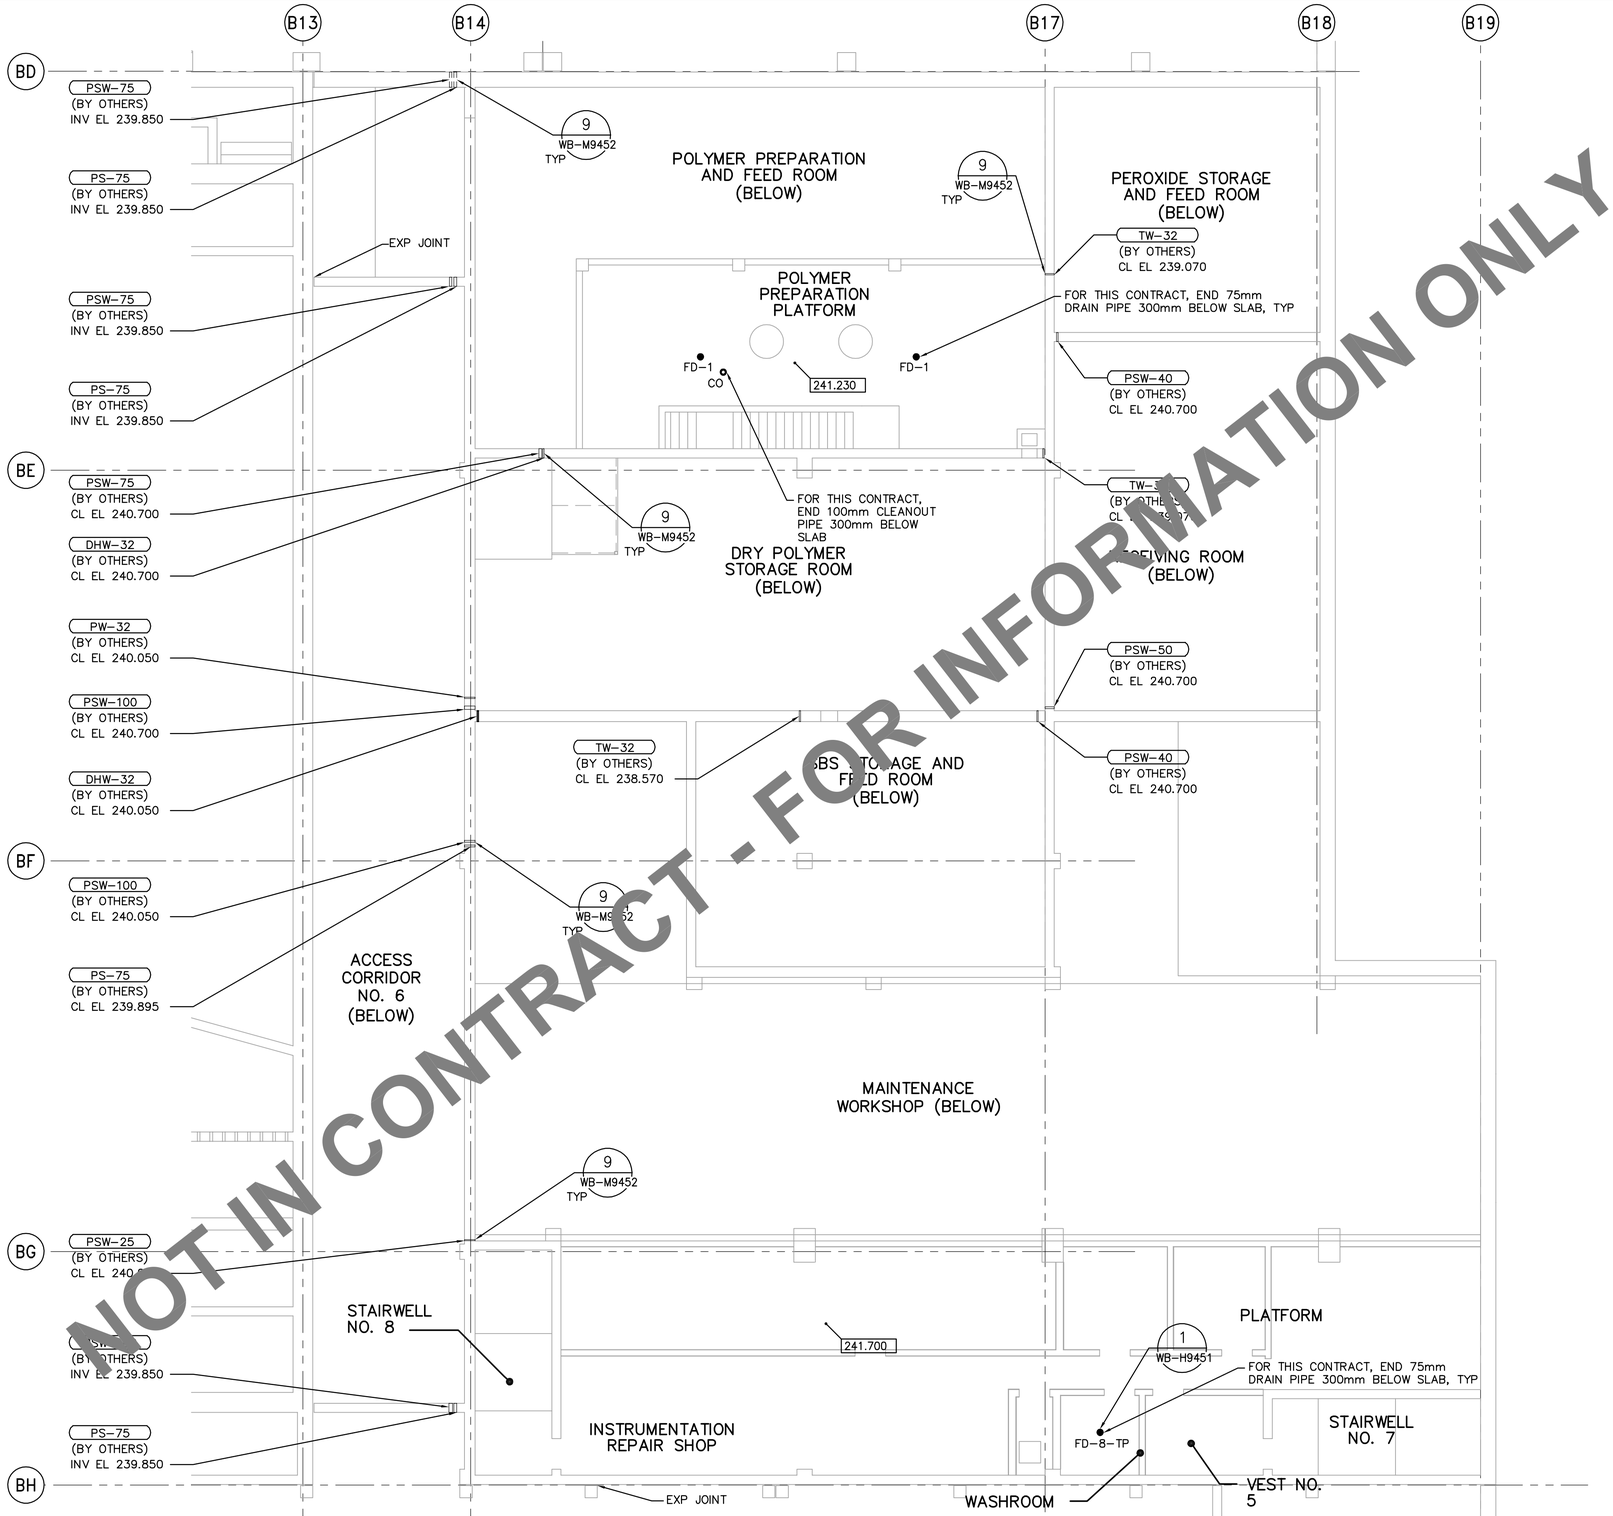

SECOND FLOOR PLAN
1:100

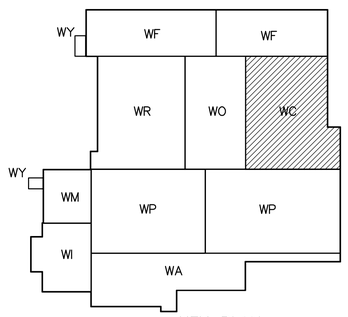

KEY PLAN

SCALE 1:100 METRES 0 2 4 6 8 10
SCALE 1:1 MILLIMETRES 0 20 40 60 80 100

NOT IN CONTRACT - FOR INFORMATION ONLY

APEGM
Certificate of Authorization
CH2M HILL Canada Ltd.
No. 1441 Expiry: April 30, 2006

B.M. ELEV.

NO.	REVISIONS	DATE	BY
00	ISSUED FOR TENDER	2006/02/03	SW

CH2MHILL
Fredericksen Cooper ARCHITECTS
EarthTech A Tyco International Ltd. Company

DESIGNED BY	JZ/SW	CHECKED BY	DL
DRAWN BY	JMcP	APPROVED BY	DJT
SCALE:	1:100	RELEASED FOR CONSTRUCTION BY:	R. SOROKOWSKI
DATE	2005/08/02	DATE	2006/02/08

ENGINEER'S SEAL
ORIGINAL SIGNED BY
D.K. CUDDINGTON
2006/02/06

CONSULTANT DRAWING NO.
WC-H9122

Winnipeg
THE CITY OF WINNIPEG
WATER AND WASTE DEPARTMENT
ENGINEERING DIVISION

WATER TREATMENT PLANT
CHEMICAL FEED SYSTEMS
FOUNDATIONS AND CONCRETE STRUCTURES

PLUMBING
PIPE EMBEDS
CHEMICAL AREA SECOND FLOOR PLAN

CITY FILE NUMBER
SHEET OF
CITY DRAWING NUMBER
1-0601C-A-H9122-001-00D

Last Save: 2006-03-27 4:15 PM

P:\EARTHTECH\321352WINNIPEGWTP\700-DELIVERABLES\710-DRAWINGSPDFS\2006\742-EMBEDS\DN_WC-H9122_CH2M.SCR.DWG