SHEET: COW-A1 (05/2005)

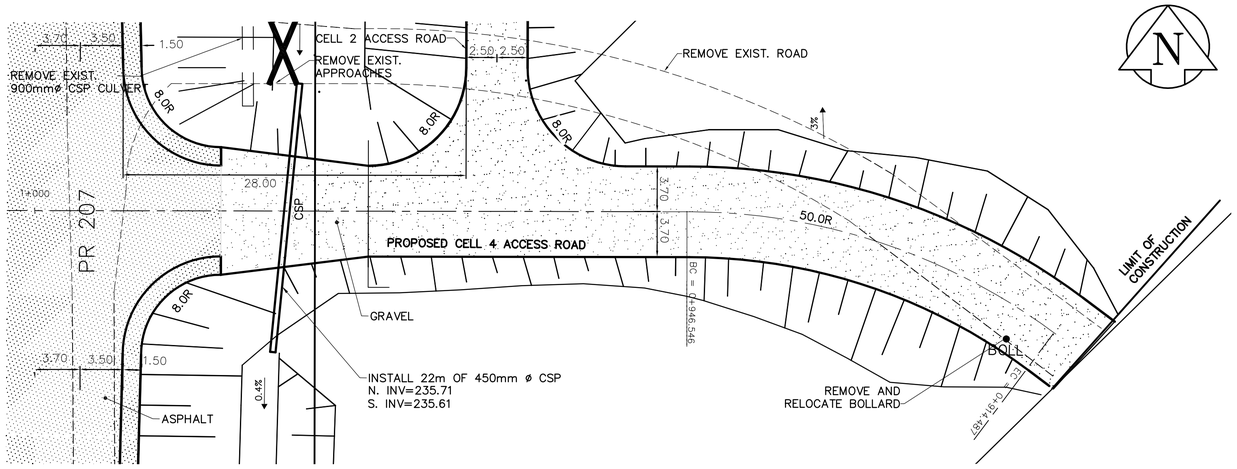

PLAN – CELL 4 ACCESS ROAD

SCALE 1:250

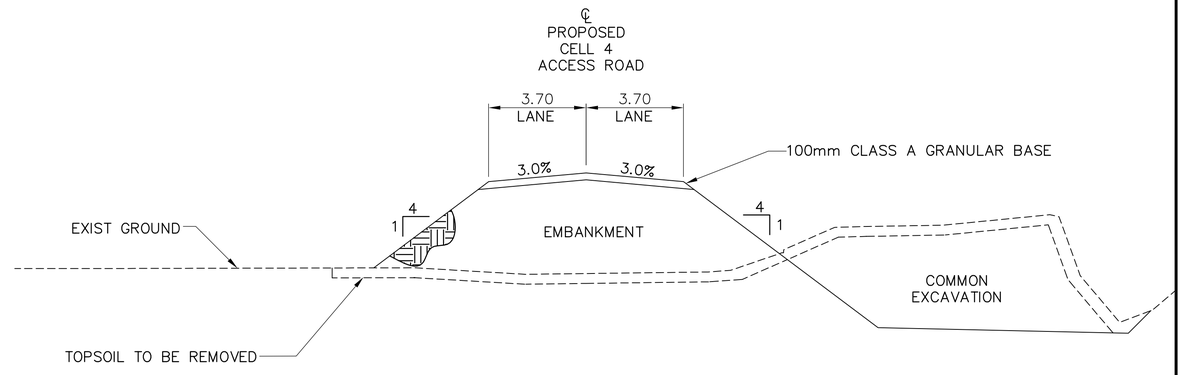

SECTION AT STA. 0+980

SCALE: HOR. 1:150 VER. 1:50

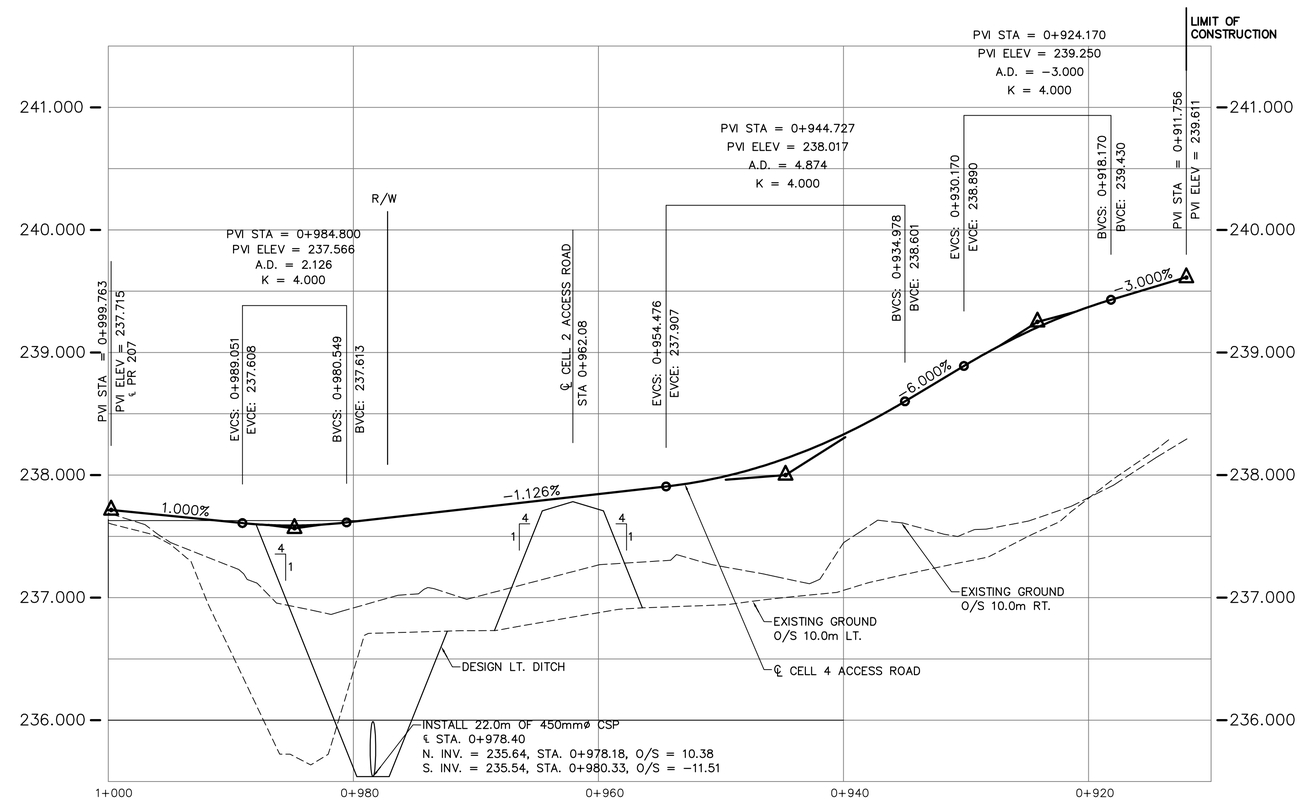

PROFILE – CELL 4 ACCESS ROAD

SCALE: HOR. 1:250 VER. 1:25

SECTION AT STA. 0+930

SCALE: HOR. 1:150 VER. 1:50

Released to the City of Winnipeg for Tendering Purposes

ORIGINAL SIGNED
Eric Christiansen P.Eng.
Director of Highway Planning & Design
Manitoba Transportation & Government Services
Date: MAY 16, 2006
MTGS Plan No. 7161

150 mm W.M.	WATERMAIN	150 mm W.M.		HYDRO			LIGHT STANDARD	
	HYDRANT			M.T.S.			ANCHOR	
	VALVE			CONCRETE			HYDRO POLE	
300mm L.D.S.	LAND DRAINAGE SEWER	300mm L.D.S.		ASPHALT		191.0	CONTOURS	
250mm W.W.S.	WASTEWATER SEWER	250mm W.W.S.		PROPERTY LINE			RAIL X-ING SIGNAL	
	MANHOLE			SURVEY BAR			℄ RAILWAY TRACK	
	CATCH BASIN		232.750	ELEVATION	32.750		DITCH	
	CURB INLET		3500ø	TREE			FENCE	
	ANODE			GRANULAR			ROAD CLOSED	
	CULVERT			SLOPE				
	GAS							
EXISTING	LEGEND – PLAN	PROPOSED	EXISTING	LEGEND – PLAN	PROPOSED	EXISTING	LEGEND – PLAN	PROPOSED

APEGM
Certificate of Authorization
Earth Tech Canada Inc.
No. 730 Expiry: April 30, 2007

B.M. ELEV.

NO.	REVISIONS	DATE	BY
00	ISSUED FOR TENDER	06/05/16	PAP

CH2MHILL
Fredericksen Cooper ARCHITECTS
EarthTech A Tyco International Ltd. Company

DESIGNED BY	JC	CHECKED BY	JC
DRAWN BY	MW	APPROVED BY	AHL
SCALE:	AS NOTED	RELEASED FOR CONSTRUCTION BY:	R. SOROKOWSKI
DATE	2006/03/28	DATE	May 16, 2006

ENGINEER'S SEAL
ORIGINAL SIGNED BY
JEFF CRANG
May 16, 2006

CONSULTANT DRAWING NO.
WN-C0166

THE CITY OF WINNIPEG
WATER AND WASTE DEPARTMENT
ENGINEERING DIVISION

WINNIPEG WATER TREATMENT
PROGRAM – PROVINCIAL ROAD #207 UPGRADE
CIVIL
PLAN – PROFILE
CELL 4 ACCESS ROAD

CITY FILE NUMBER
SHEET OF
CITY DRAWING NUMBER
1-0601N-A-C0166-001-00D

Last Save: 2006-05-17 3:39 PM

L:\WORK\79000\79538\02A-CAD\TRA\CONTR\PR 207\WN-C0166.DWG