SHEET: COW-A1 (03/2005)

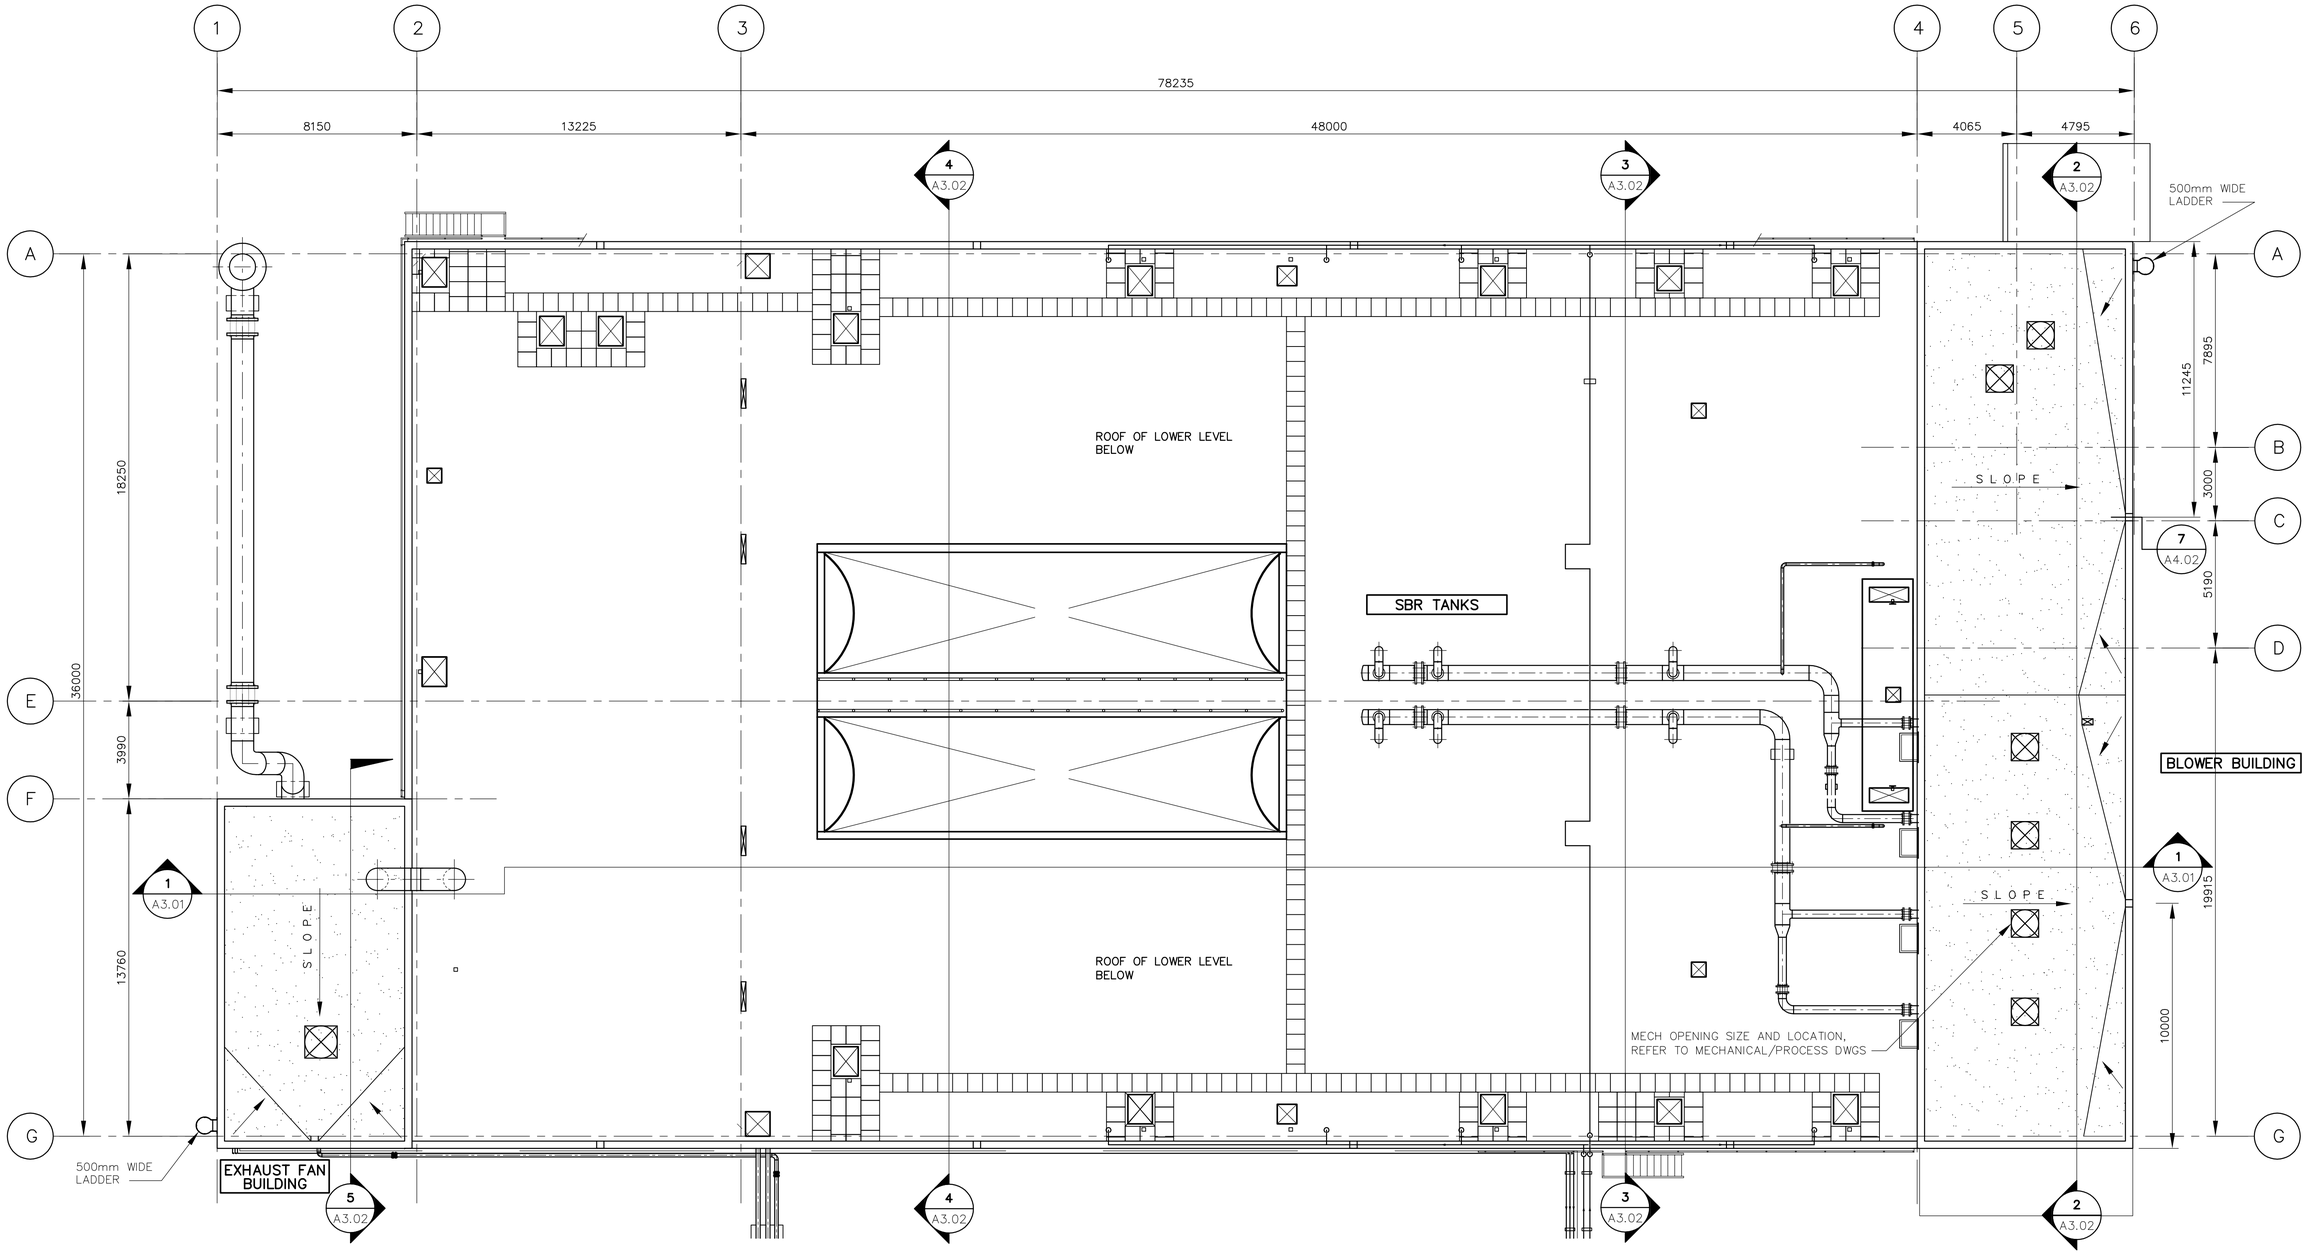

1 / A1.01 UPPER ROOF PLAN
1:125

PROVINCE OF MANITOBA — NEIL COOPER ARCHITECT INC. No.090 — APPROVED ARCHITECTURAL CORPORATION

NO.	REVISIONS	DATE	BY
00	ISSUED FOR TENDER	06/05/15	AL

B.M.
ELEV.

EarthTech
A Tyco International Ltd. Company

DESIGNED BY	NC	CHECKED BY	LK
DRAWN BY	AL	APPROVED BY	JEH
HOR. SCALE:	AS NOTED	RELEASED FOR CONSTRUCTION BY:	K. MARTENS
VERTICAL SCALE:			
DATE	2006/03/21	DATE	2006/05/23

ENGINEER'S SEAL
ORIGINAL SIGNED BY
N. COOPER
2006/05/19

CONSULTANT DRAWING NO.
A1.01

Winnipeg
THE CITY OF WINNIPEG
WATER AND WASTE DEPARTMENT
ENGINEERING DIVISION

NEWPCC CENTRATE NUTRIENT TREATMENT
NITROGEN REMOVAL FACILITY

CITY FILE NUMBER
SHEET OF

ARCHITECTURAL
UPPER ROOF PLAN

CITY DRAWING NUMBER

05/23/06 11:30am sondra.polten L:\work\66000\66303Cen\02a-CAD\ARCH\CONTR\Nitrogen Removal\03010-A1.01-NIT.dwg Layout:Layout1