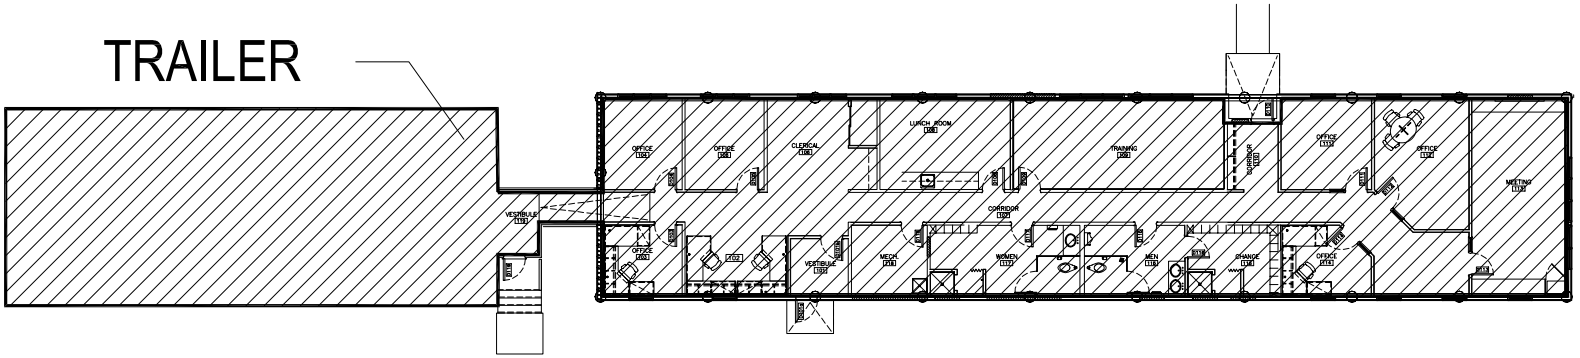

FURNITURE PLAN
N.T.S.

AREA TO CLEAN = 4,312 SQ. FT.

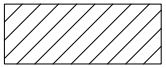

REV	DESCRIPTION	DATE	BY

SEAL:

SEAL:

THIS DRAWING MUST NOT BE SCALED.

THE GENERAL CONTRACTOR SHALL VERIFY ALL DIMENSIONS, DATUMS AND LEVELS PRIOR TO COMMENCEMENT OF WORK AND IS HELD RESPONSIBLE FOR REPORTING ANY DISCREPANCY OR OMISSION TO FREDERICKSON COOPER ARCHITECTS IMMEDIATELY.

THIS DRAWING IS THE EXCLUSIVE PROPERTY OF FREDERICKSON COOPER ARCHITECTS AND CAN BE REPRODUCED ONLY WITH THE PERMISSION OF FREDERICKSON COOPER ARCHITECTS, IN WHICH CASE THE REPRODUCTION MUST BEAR THEIR NAME AS THE ARCHITECTURAL FIRM.

DRAWING:

Furniture Plan

PROJECT:

City of Winnipeg
Fleet Maintanence
Shops Offices
770 Ross Ave.

Frederickson+Cooper
[redacted]
10-395 Berry St. Winnipeg, Manitoba

0770RS01

DRAWN BY:	DATE:	SHEET NO:
MR	DEC. 10/2002	AF-1
CHECKED BY:	SCALE:	
	AS NOTED	

FILE: 02084\Preliminary\Design\A2.1.dwg