SHEET: COW-A1 (05/2005)

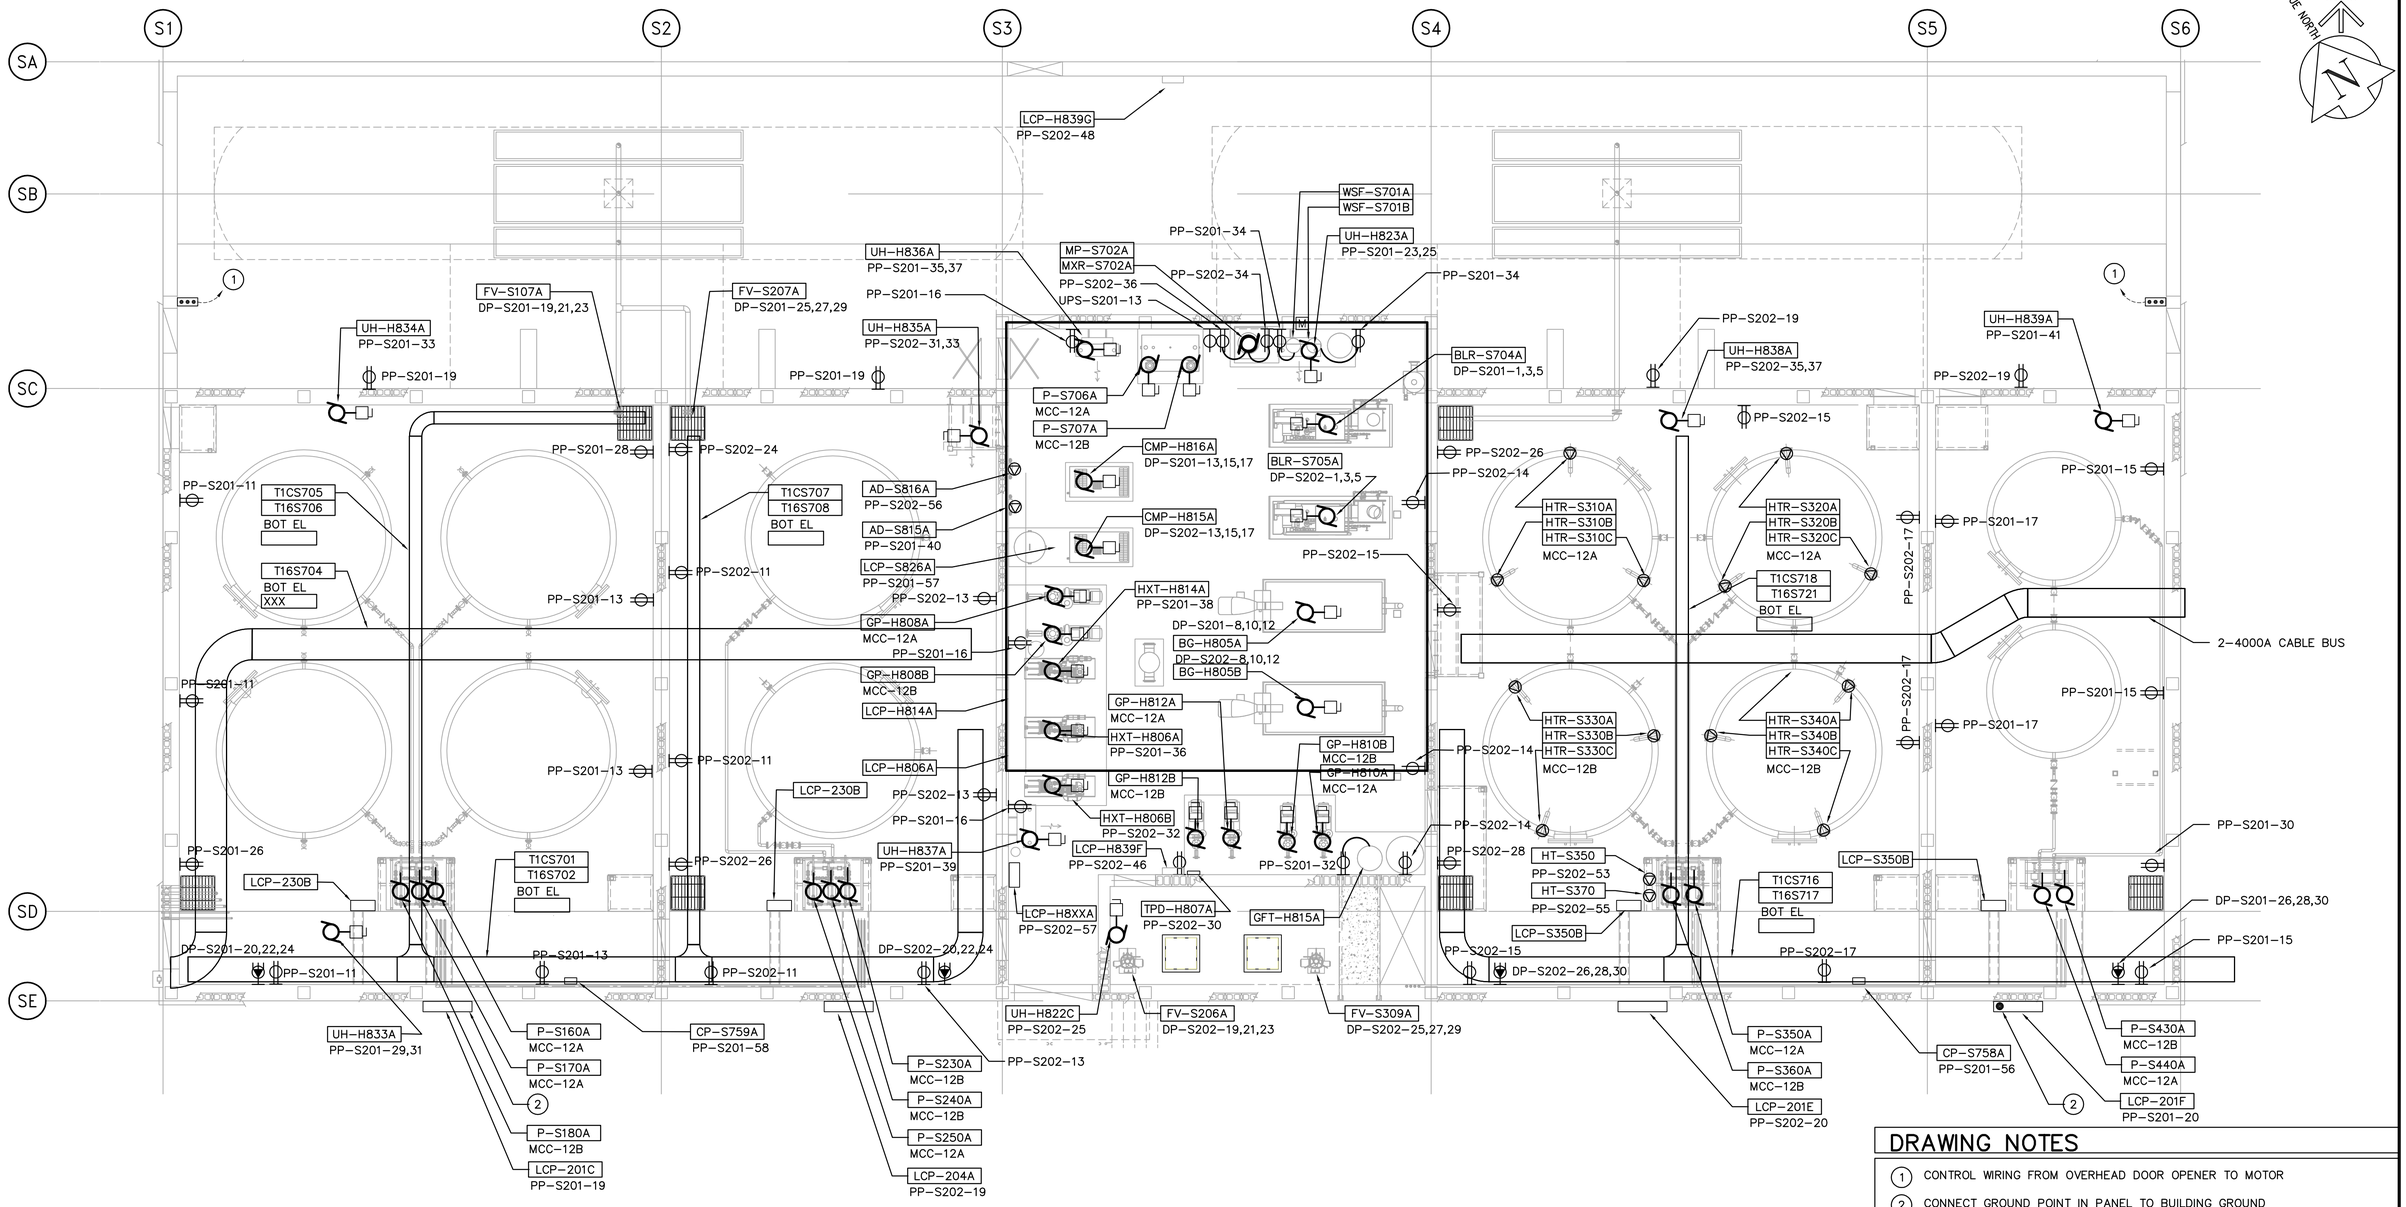

MAIN FLOOR POWER PLAN

1:75

DRAWING NOTES

1. CONTROL WIRING FROM OVERHEAD DOOR OPENER TO MOTOR
2. CONNECT GROUND POINT IN PANEL TO BUILDING GROUND FOLLOWING PROPER METHOD.

GENERAL NOTES

1. COORDINATE WITH OTHER TRADES SO AS TO PREVENT CONFLICTS.

SCALE 1:75 METRES 0 1.5 3.0 4.5 6.0 7.5

SCALE 1:1 MILLIMETRES 0 20 40 60 80 100

APEGM
Certificate of Authorization
Earth Tech Canada Inc.
No. 730 Expiry: April 30, 2007

B.M. ELEV.

NO.	REVISIONS	DATE	BY
00	ISSUED FOR TENDER	07/01/31	ERC

CH2MHILL
Frederickson Cooper ARCHITECTS
EarthTech A Tyco International Ltd. Company

DESIGNED BY	BLM	CHECKED BY	PS
DRAWN BY	ERC	APPROVED BY	AHL
SCALE:	1:75	RELEASED FOR CONSTRUCTION BY:	R. SOROKOWSKI
DATE	2006/10/02	DATE	2007/01/31

ENGINEER'S SEAL
ORIGINAL SIGNED BY
P. STRYK
2007/01/31

CONSULTANT DRAWING NO.
WS-E0112

Winnipeg
THE CITY OF WINNIPEG
WATER AND WASTE DEPARTMENT
ENGINEERING DIVISION

WATER TREATMENT PLANT
BULK CHEMICAL STORAGE
SODIUM HYPOCHLORITE AND CHEMICAL STORAGE BUILDING

ELECTRICAL
MAIN FLOOR POWER PLAN

CITY FILE NUMBER
SHEET OF
CITY DRAWING NUMBER
1-0601S-A-E0112-001-00D

Last Save: 2007-02-23 8:22 AM

L:\WORK\79000\79538\02A-CAD\ALL\SUBMISSION\TENDER\C40 - CHEMICAL STORAGE & SODIUM HYPO GEN BUILDINGS\BULK CHEMICAL BUILDING\ELECTRICAL\BOUND DWG'S\DN_WS-E0112_ET.DWG