Rathgar Ave.

Property Line

Existing Play Stone to be Removed. New Play Stone to be Installed to 300mm Depth.

Potential Sand Play Area

New Play Equipment Area: New Play Stone to be Installed to 300mm Depth. Cedar Timber Edging

New Sand Play Area: New Play Sand to be Installed. New Cedar Timber Edging.

New Timber Edging around existing swings and new play area separated from swings area

LIMITS OF WORK

C.B.

Relocated Existing Bench

AREA B
Approx. Available Area for 5-12 Year Olds Play Equipment

6' min.

AREA A
Approx. Available Area for 2-5 Year Olds Play Equipment

10' min. from all trees (typ.)

Topsoil and Sod as Necessary in Area of Removed Play Stone

AREA D

Topsoil and Sod Areas where Removed Old Play Surface is Outside of New Play Area

New Trees (typ.) (By Others)

AREA C

Area to Include Sand Play Area Separated from Play Stone Area by Min 6'

Existing Swale to Remain

Proposed Design May Include Relocation of Existing Benches

New Picnic Tables (3) and Benches (5) to be located on site with Contract Administrator

13.5 m

9.9 m

Possible Access for Accessible Structure

LIMITS OF WORK

Property Line

Beresford Ave.

NOTES

1. Protect trees as per specifications. Maintain 3.1m (10') offset from all trees.
2. Protect all areas of existing asphalt.
3. Play Area Limits are a maximum only. Efficient use of space will be evaluated.

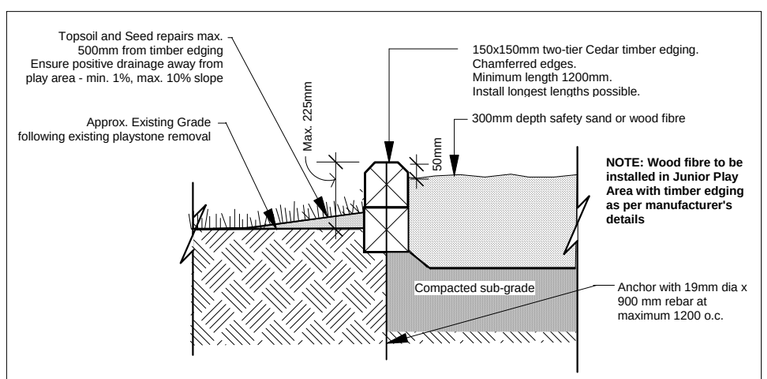

CROSS SECTION: TIMBER EDGING DETAIL (scale 1:20)

N

0 1 10m

LOCATION OF UNDERGROUND STRUCTURES AS SHOWN ARE BASED ON THE BEST INFORMATION AVAILABLE BUT NO GUARANTEE IS GIVEN THAT ALL EXISTING UTILITIES ARE SHOWN OR THAT THE GIVEN LOCATIONS ARE EXACT. CONFIRMATION OF EXISTENCE AND EXACT LOCATION OF ALL SERVICES MUST BE OBTAINED FROM THE INDIVIDUAL UTILITIES BEFORE PROCEEDING WITH CONSTRUCTION.

Winnipeg

THE CITY OF WINNIPEG
Planning, Property and Development Department
Planning and Land Use Division
Unit 15 - 30 Fort Street, Winnipeg, MB, (R3C 4X5)

DESIGNED BY	CH	CHECKED BY DB	APPROVED BY
DRAWN BY	CH	RELEASED FOR CONSTRUCTION	
HORIZ. SCALE / VERT. SCALE	1 : 400		
DATE	Apr/07	MANAGER, PLANNING AND LAND USE DIVISION	DATE

DRAWING TITLE

McKITTRICK PARK
Proposed Siteplan

CAD DRAWING NO.

DRAWING NO.

M.5-L