SHEET: COW-A1 (05/2005)

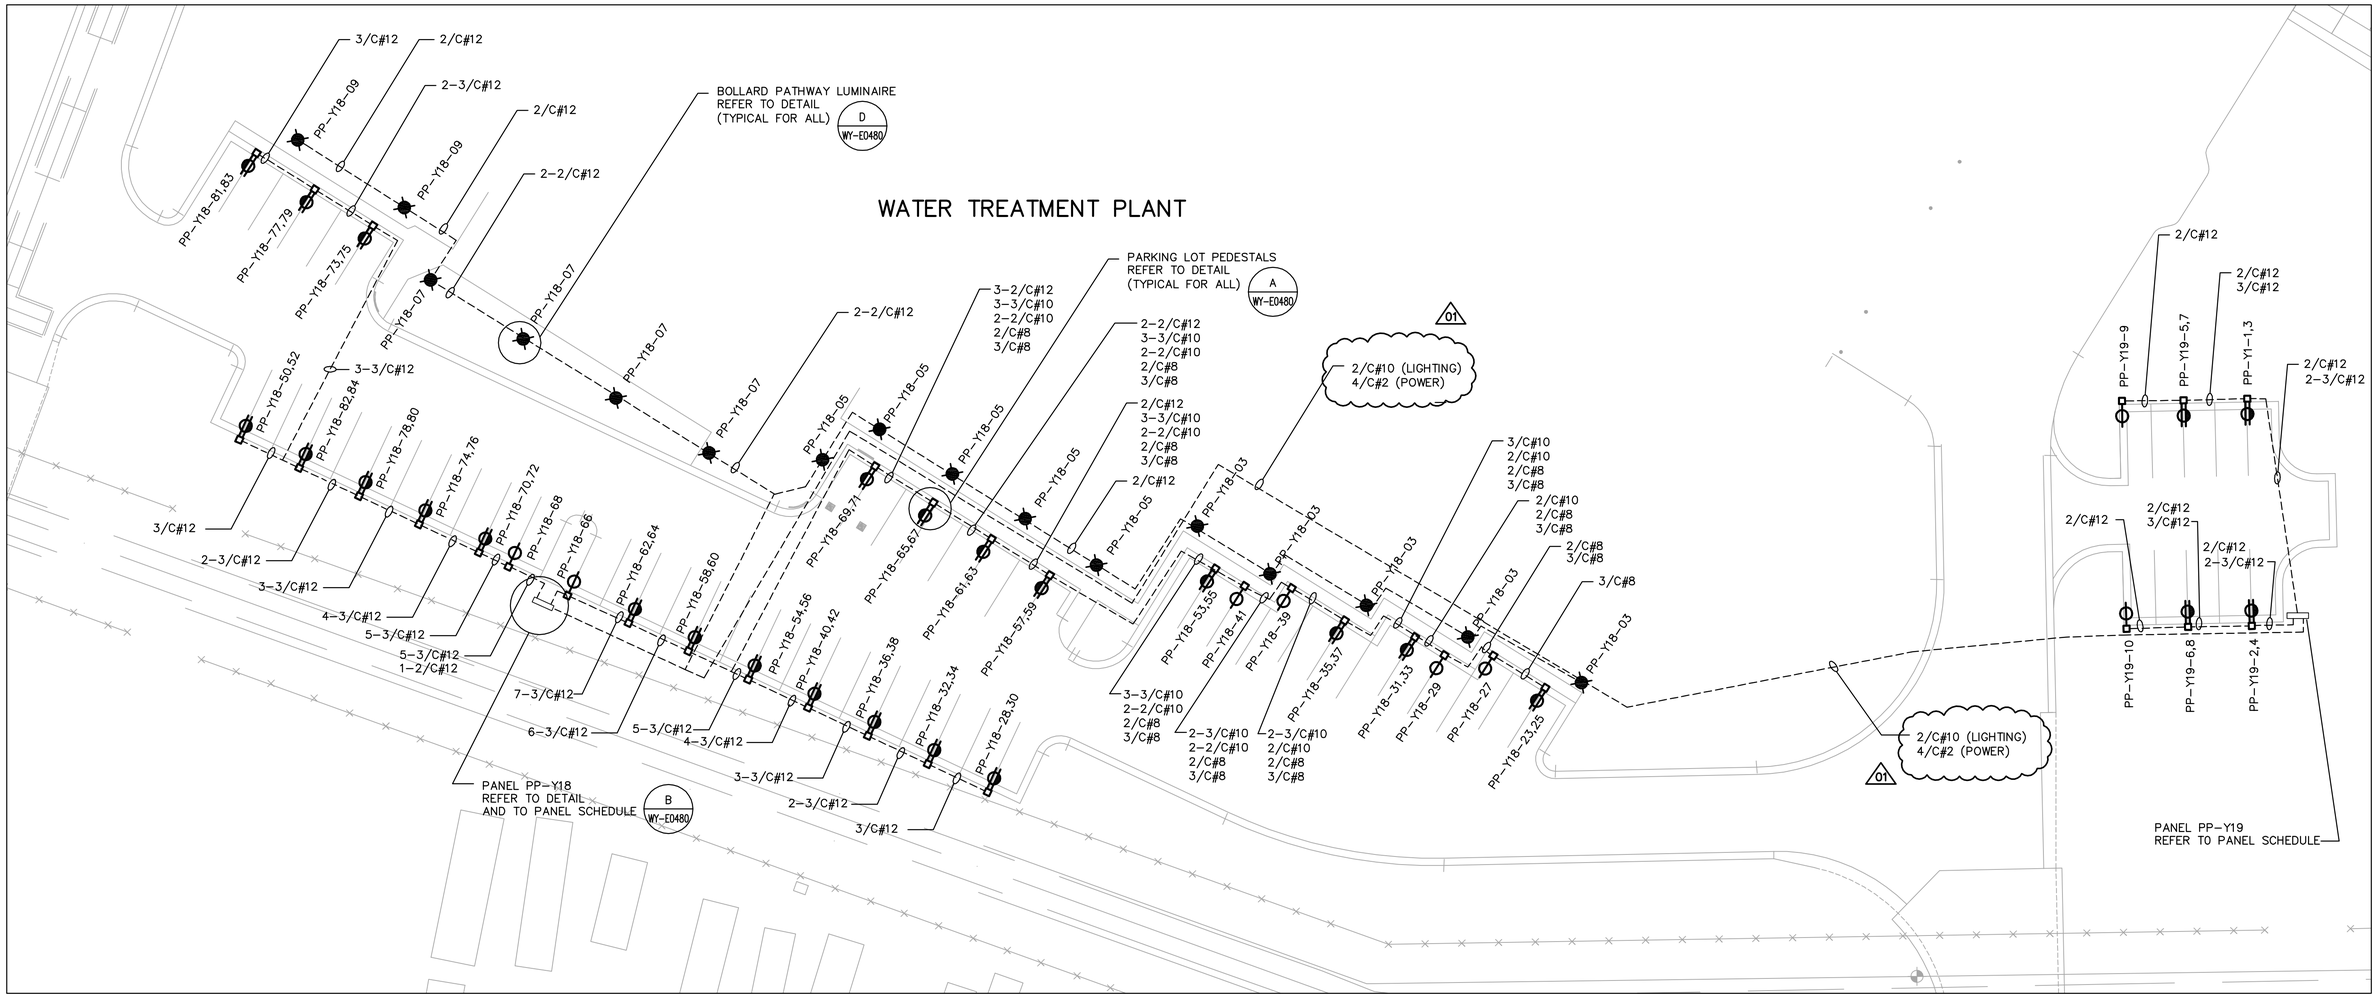

PARKING LOT POWER PLAN

SCALE: 1 : 250

01	ISSUED FOR ADDENDUM 4	07/12/14	ERC
00	ISSUED FOR TENDER	07/11/09	ERC
NO.	REVISIONS	DATE	BY

B.M.
ELEV.

APEGM
Certificate of Authorization
Earth Tech Canada Inc.
No. 730

CH2MHILL
Fredericksen Cooper ARCHITECTS
EarthTech
A Tyco International Ltd. Company

DESIGNED BY	BLM	CHECKED BY	PS
DRAWN BY	ERC	APPROVED BY	AHL
SCALE:	1:250	RELEASED FOR CONSTRUCTION BY:	R. SOROKOWSKI
DATE	2006/11/15	DATE	

ENGINEER'S SEAL
ORIGINAL SIGNED BY
P. STRYK
2007/11/09

CONSULTANT DRAWING NO.
WY-E0181

Winnipeg
THE CITY OF WINNIPEG
WATER AND WASTE DEPARTMENT
ENGINEERING DIVISION

WATER TREATMENT PLANT
CONSTRUCTION OF ROADS
AND LANDSCAPING

CITY FILE NUMBER
SHEET OF

ELECTRICAL
PARKING LOT POWER PLAN

CITY DRAWING NUMBER
1-0601Y-A-E0181-001-01D

Last Save: 2007-12-14 9:37 AM

L:\WORK\79000\79538\02A-CAD\ELE\CONTR\ROADS\DN_WY-E0181_ET.DWG