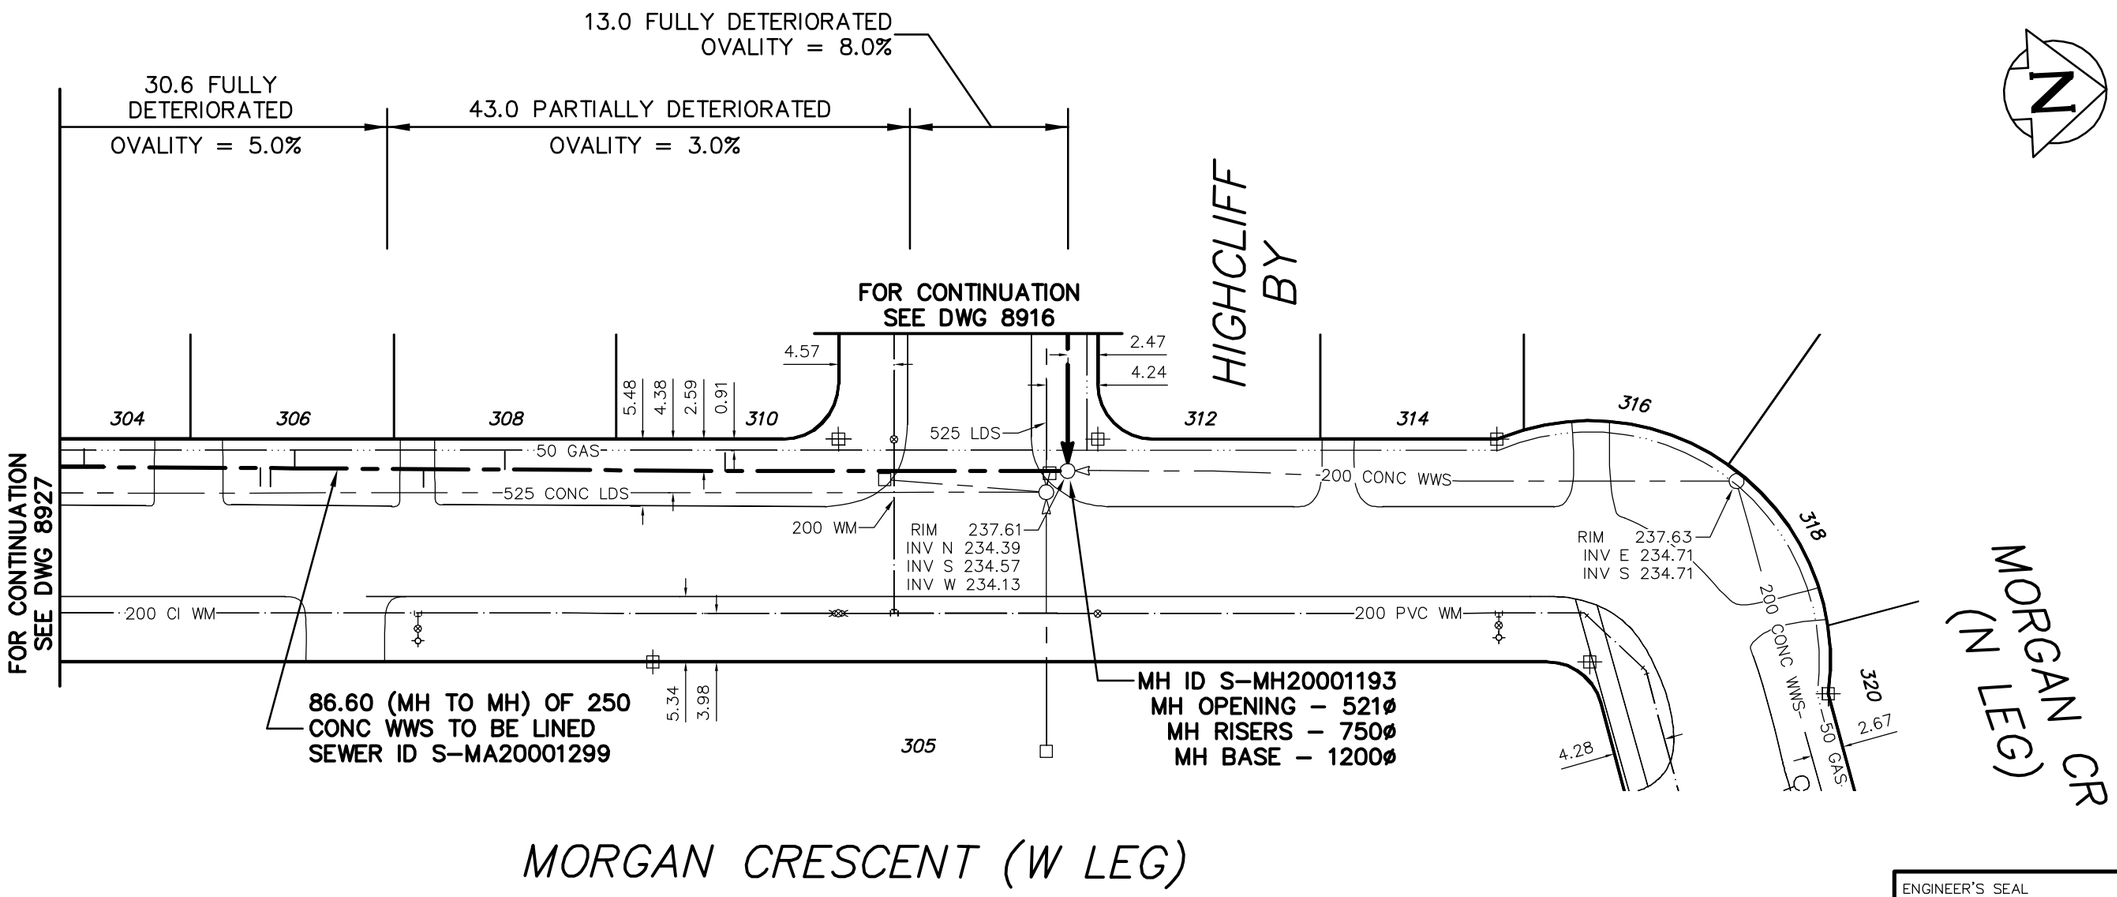

SEWER JUNCTION INFORMATION FROM SEWER VIDEO INSPECTION SEWER ID S-MA20001299				
DISTANCE FROM MH ID S-MH20001154				
28.2	S	150ø	WEST	CN
46.3	S	150ø	WEST	CN
53.0	S	150ø	EAST	CNI
63.8	S	150ø	WEST	CN
65.6	S	150ø	EAST	CN
66.4	S	150ø	EAST	CX
80.9	S	150ø	WEST	CN

SEWER JUNCTION INFORMATION FROM SEWER VIDEO INSPECTION SEWER ID S-MA20001335				
DISTANCE FROM MH ID S-MH20001216				
9.2	S	150ø	WEST	JN
25.5	S	150ø	WEST	JN
40.9	S	150ø	WEST	CN

ENGINEER'S SEAL

ORIGINAL SIGNED BY S.R.J. COURNOYER 09/07/15

BID OPPORTUNITY: 526-2009
FILENAME : 8926.dwg
PLOT DATE : 2009 07 16

LEGEND:

52.0 MEASUREMENT TO REPAIR FROM REFERENCE MH SHOWN THUS... 0.0

METRIC
WHOLE NUMBERS INDICATE MILLIMETRES
DECIMALIZED NUMBERS INDICATE METRES

B.M. ELEV. | FIELD BOOK #:
POSTED TO LBIS

NO.	REVISIONS	DATE	BY

CITY OF WINNIPEG
WATER AND WASTE
ENGINEERING DIVISION

DESIGNED BY	SC	CHECKED BY	SC
DRAWN BY	CJH	APPROVED BY	KZ
HOR. SCALE	1:500	RELEASED FOR CONSTRUCTION	
VERTICAL			
DATE	2009 07 14	DATE	

Winnipeg
THE CITY OF WINNIPEG
WATER AND WASTE DEPARTMENT

2009 SEWER RENEWALS
BY CIPP LININGS, CONTRACT 14
MORGAN CRESCENT (W LEG)
MH AT HIGHCLIFF BAY TO 1ST MH S OF HIGHCLIFF BAY

SHEET 21 OF 32
CITY DRAWING NUMBER
8926