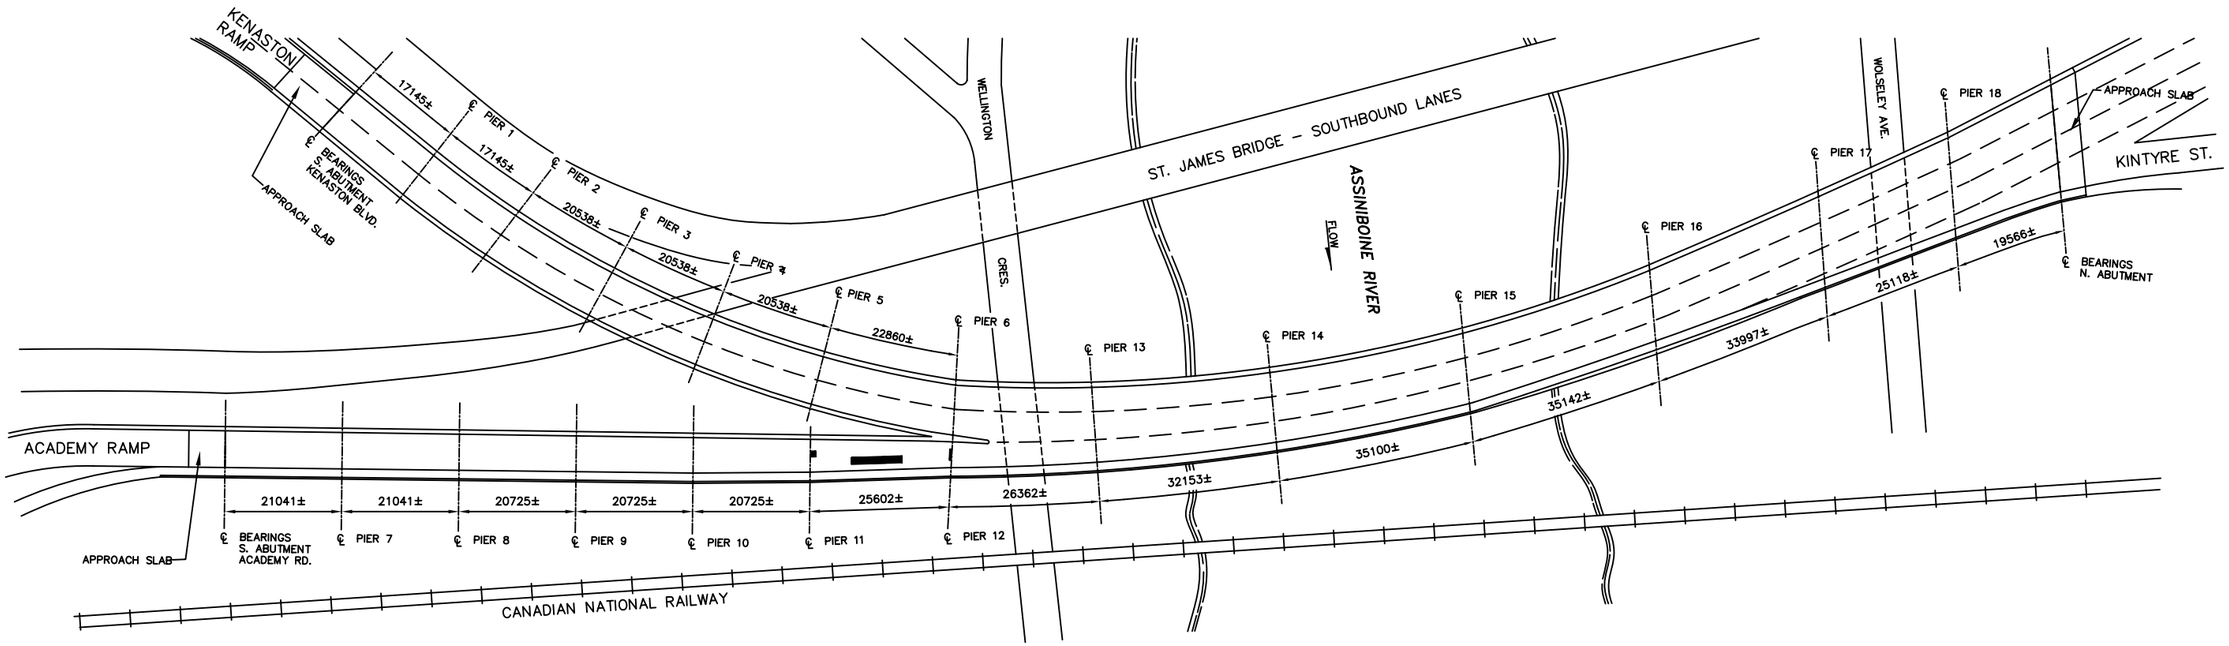

PLAN

N.T.S.

APPROXIMATE AREA OF WEARING SURFACE DELAMINATION

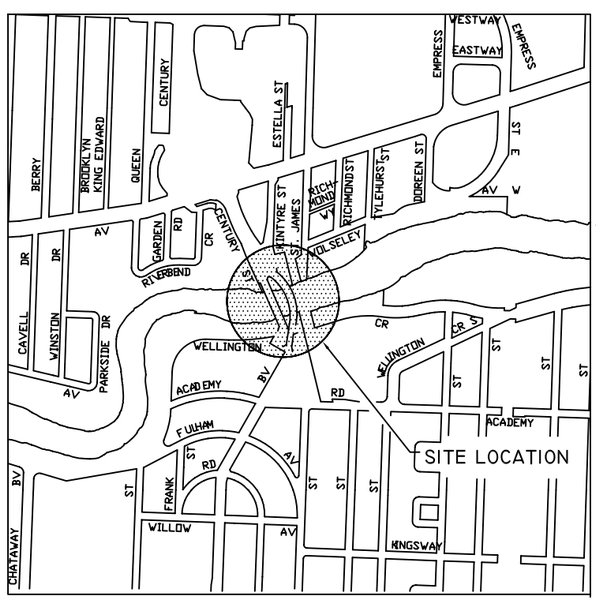

LOCATION PLAN

NOTES:

1. TOTAL WEARING SURFACE TO BE REPLACED IS APPROXIMATELY 13 m^2.
2. ALL MEASUREMENTS TO BE FIELD VERIFIED.

METRIC
WHOLE NUMBERS INDICATE MILLIMETRES
DECIMALIZED NUMBERS INDICATE METRES

NOTE:

B.M
ELEV.

NO.	REVISION	DATE	BY

DESIGNED BY:	B.A.N.
DRAWN BY:	M.R.T.
CHECKED BY:	B.A.N.
APPROVED BY:	B.A.N.
AUTHORIZED BY:	

B.A. NEIRINCK
BRIDGE PLANNING & OPERATIONS ENGINEER

ENGINEER'S SEAL
PROVINCE OF MANITOBA
ORIGINAL SIGNED BY
B.A.J NEIRINCK
2008/07/10
REGISTERED PROFESSIONAL ENGINEER

BID OPPORTUNITY NO.:
549-2009

Winnipeg
CITY OF WINNIPEG
PUBLIC WORKS DEPARTMENT
ENGINEERING DIVISION

MISCELLANEOUS DECK SEALING & CONCRETE REPAIRS

SHEET 1 OF 1
HORIZONTAL: N.T.S.
VERTICAL: N.T.S.

ST. JAMES BRIDGE NORTHBOUND
PLAN

CITY DRAWING NUMBER:
B102-09-01