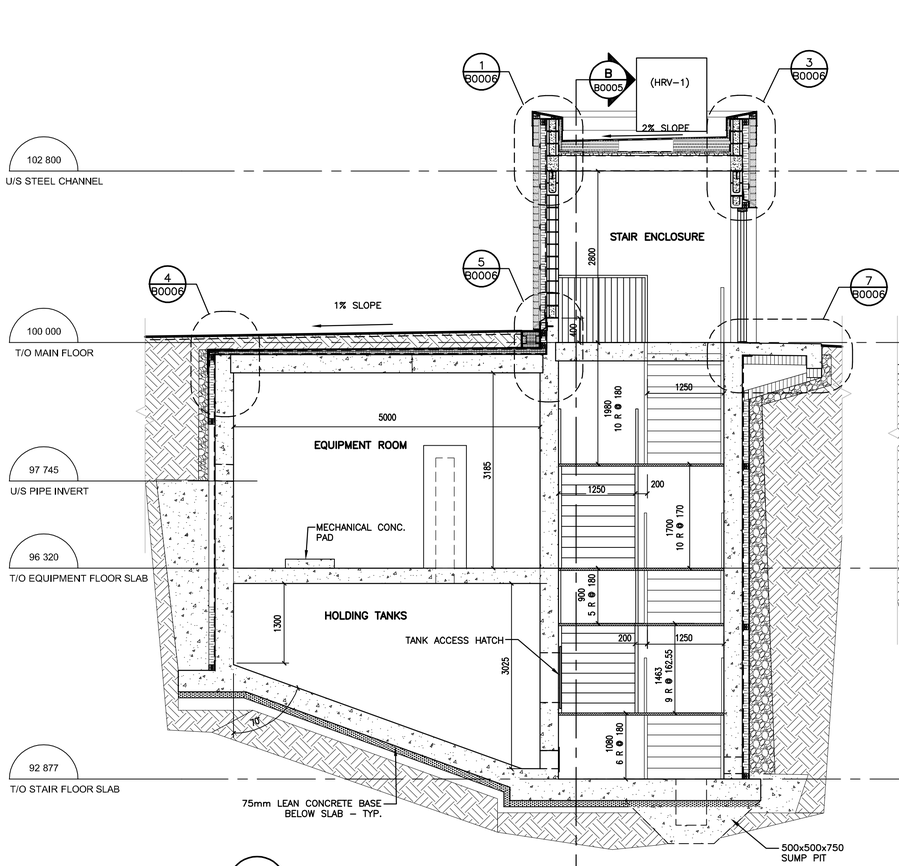

A B0005 BUILDING SECTION DETAIL 1:50

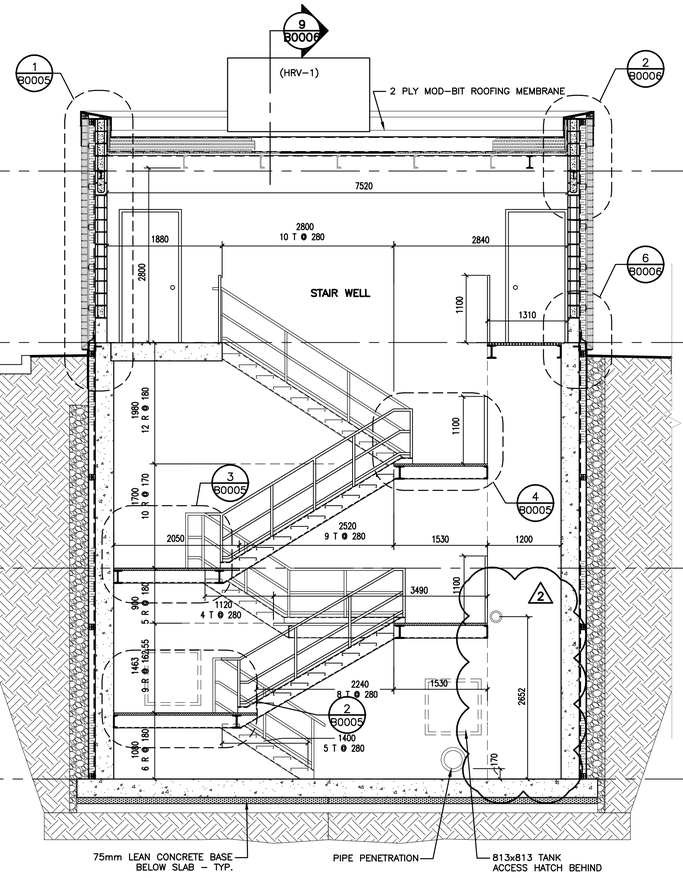

B B0005 BUILDING SECTION DETAIL 1:50

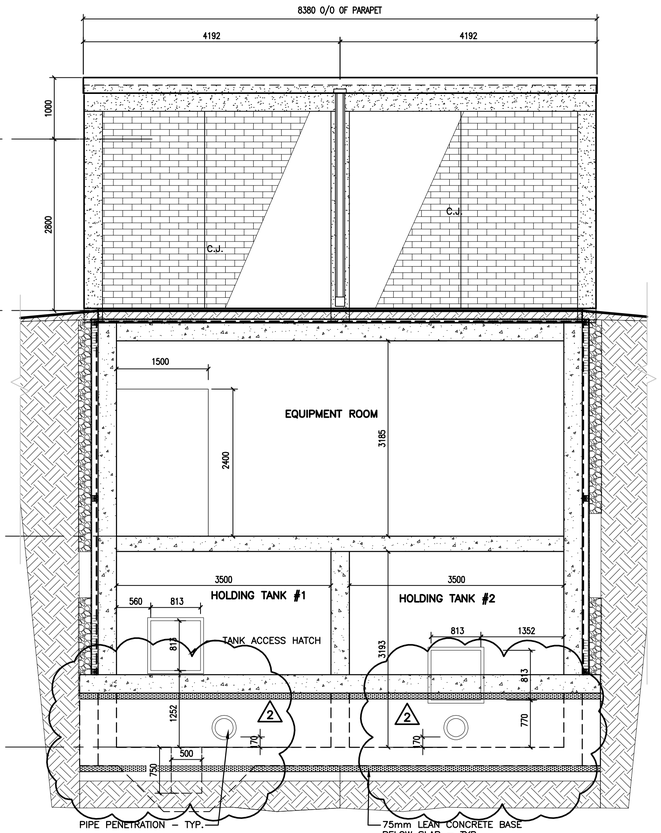

C B0005 BUILDING SECTION DETAIL 1:50

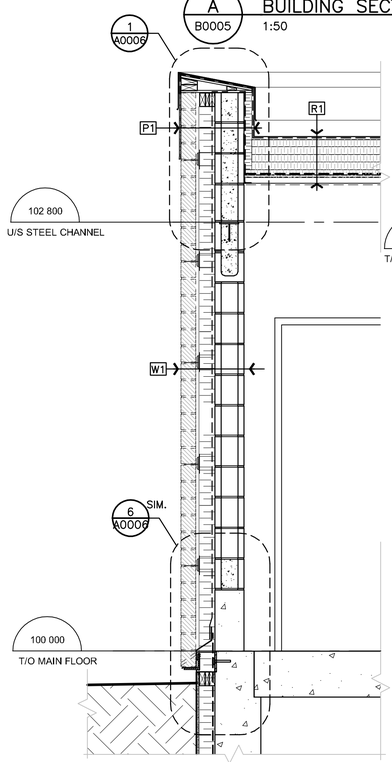

1 B0005 WALL SECTION – TYP. 1:20

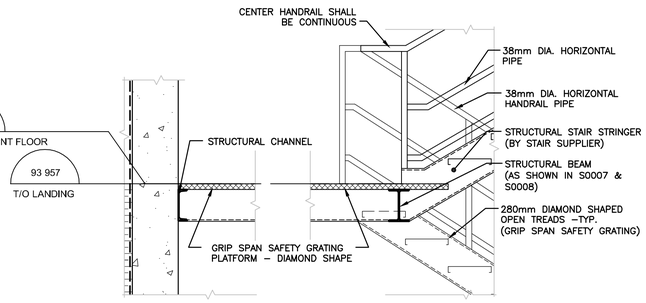

2 B0005 SECTION DETAIL 1:20

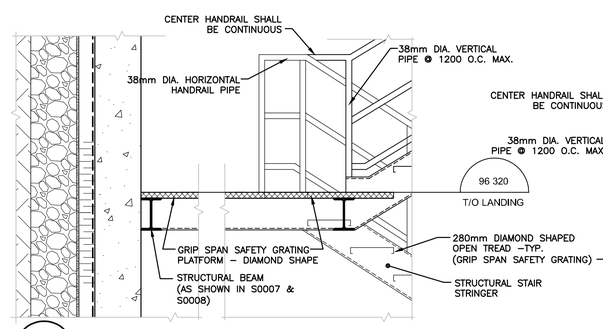

3 B0005 SECTION DETAIL 1:20

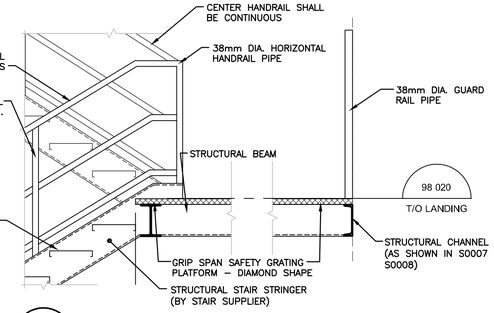

4 B0005 SECTION DETAIL 1:20

NOTE:
– ALL STAIR TREADS, AND GRATINGS TO BE: (ALUMINUM – GRIP SPAN)
– STRUCTURAL CHANNELS, RAILINGS AND BEAMS AT LANDINGS TO BE HOT DIP GALVANIZED.

METRIC
WHOLE NUMBERS INDICATE MILLIMETRES
DECIMALIZED NUMBERS INDICATE METRES

APEGM
Certificate of Authorization
Stantec Consulting Ltd.
No. 1301 Date:_____

LOCATION APPROVED
UNDERGROUND STRUCTURES

SUPV. U/G STRUCTURES COMMITTEE — DATE

NOTE:
LOCATION OF UNDERGROUND STRUCTURES AS SHOWN ARE BASED ON THE BEST INFORMATION AVAILABLE BUT NO GUARANTEE IS GIVEN THAT ALL EXISTING UTILITIES ARE SHOWN OR THAT THE GIVEN LOCATIONS ARE EXACT. CONFIRMATION OF EXISTENCE AND EXACT LOCATION OF ALL SERVICES MUST BE OBTAINED FROM THE INDIVIDUAL UTILITIES BEFORE PROCEEDING WITH CONSTRUCTION.

B.M. ELEV.

NO.	REVISIONS	DATE	BY
2	ADDENDUM#3 PIPE PENETRATION	10.03.19	
1	ADDENDUM#2 RAILING MATERIALS	10.03.08	MH
A	ISSUED FOR TENDER	10.02.16	WO

Stantec Consulting Ltd.
905 Waverley Street, Winnipeg, Manitoba
Tel 204-489-5900 Fax 204-453-9012

DESIGNED BY	W.O.	CHECKED BY	B.C.
DRAWN BY	W.O.	APPROVED BY	M.H.
HOR. SCALE: AS NOTED VERTICAL:		RELEASED FOR CONSTRUCTION:	
DATE 09.09.21		DATE	

ENGINEER'S SEAL
ORIGINALLY SEALED BY:
MOHAMMAD HOQUE
FEB. 24, 2010

BID OPPORTUNITY NO. 822–2009

THE CITY OF WINNIPEG
WATER AND WASTE DEPARTMENT
Winnipeg

NORTH END WATER POLLUTION CONTROL CENTRE
HAULED WASTEWATER RECEIVING FACILITIES
LEACHATE RECEIVING BUILDING
BUILDING SECTIONS AND SECTION DETAILS

CITY DRAWING NUMBER 1–0101A–B0005–001
SHEET 1 OF 1

V:\1121?\active\111211930\drawing\A0S_addendA\Addenda #3\sheet_files\architecture\leachate–n_a\111930z–102.dwg [0002]
2010–03–22 13:19:04 By: watson