


**PLAN**
1:150
SHOWING REINFORCING STEEL IN TOP OF BOT. SLAB & BOT. OF TOP SLAB
NOTE: TRANSVERSE REINFORCING STEEL NOT SHOWN FOR CLARITY

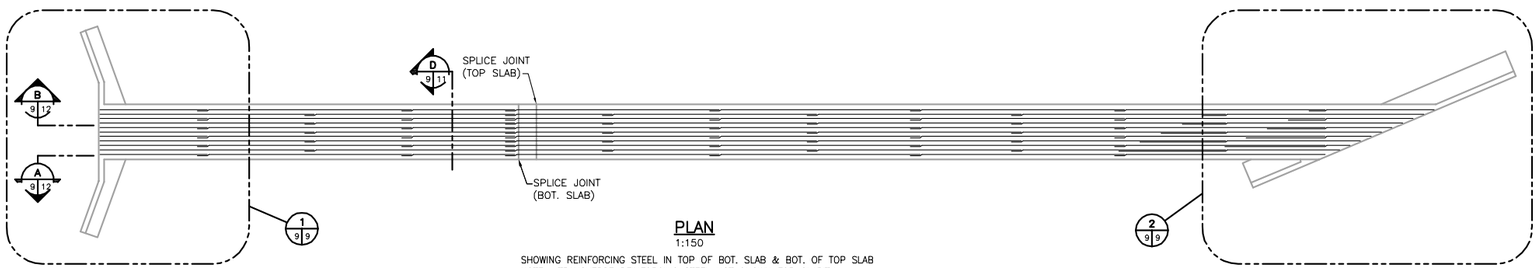


1 / 9 9 **DETAIL**
1:50
SHOWING REINFORCING STEEL IN TOP OF BOT. SLAB & BOT. OF TOP SLAB

2 / 9 9 **DETAIL**
1:50
SHOWING REINFORCING STEEL IN TOP OF BOT. SLAB & BOT. OF TOP SLAB

APEGM
Certificate of Authorization
Stantec Consulting Ltd.
No. 1301 Date:_____

LOCATION APPROVED
UNDERGROUND STRUCTURES

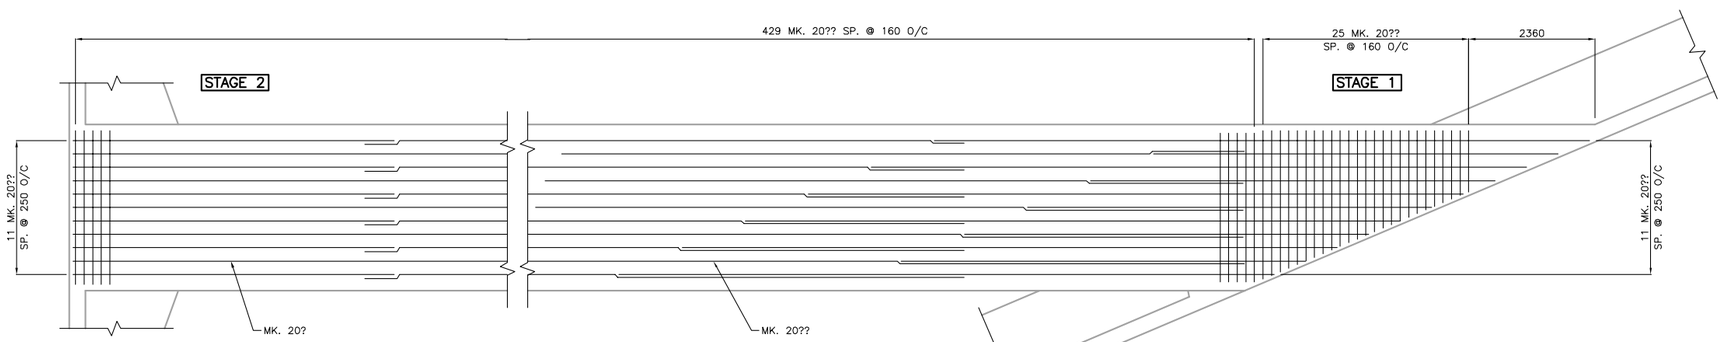SUPV. U/G STRUCTURES COMMITTEE DATE

NOTE:
LOCATION OF UNDERGROUND STRUCTURES AS SHOWN ARE BASED ON THE BEST INFORMATION AVAILABLE BUT NO GUARANTEE IS GIVEN THAT ALL EXISTING UTILITIES ARE SHOWN OR THAT THE GIVEN LOCATIONS ARE EXACT. CONFIRMATION OF EXISTENCE AND EXACT LOCATION OF ALL SERVICES MUST BE OBTAINED FROM THE INDIVIDUAL UTILITIES BEFORE PROCEEDING WITH CONSTRUCTION.

B.M.
ELEV.

| NO. | REVISIONS | DATE | BY |
|---|---|---|---|
| 2 | ISSUED FOR TENDER | 10.01.06 | J.M.B. |
| 1 | SUBMITTED FOR 90% REVIEW | 09.12.11 | M.L.T. |

Stantec

**Stantec Consulting Ltd.**
905 Waverley Street, Winnipeg, Manitoba
Tel 204-489-5900 Fax 204-453-9012

| | | | |
|---|---|---|---|
| DESIGNED BY | M.L.T. | CHECKED BY | K.S.A. |
| DRAWN BY | J.M.M. | APPROVED BY | M.L.T. |
| HOR. SCALE: VERTICAL: | AS SHOWN | RELEASED FOR CONSTRUCTION: | |
| DATE | 09.12.11 | DATE | |

ENGINEER'S SEAL

CONSULTANT DRAWING NO.
S-103

Winnipeg

**THE CITY OF WINNIPEG**
**PUBLIC WORKS DEPARTMENT**
**ENGINEERING DIVISION**

**GUNN ROAD RECONSTRUCTION**
**CORDITE DITCH CULVERT REPLACEMENT**
**AT DAY STREET AND GUNN ROAD**
**REINFORCING DETAILS - SHEET 1 OF 6**

SHEET 9 OF 15
CAD FILE DRAWING NUMBER
05170S-101-726.dwg
CITY DRAWING NUMBER
C365-10-09

I:\1337\active\133730170\drawing\402_design\sheet_files\contract_1\05170s-101-726.dwg
2010-01-07 10:03AM By: jbennerts