A1 SIZE 23.4" x 33.1" (594mm x 841mm)

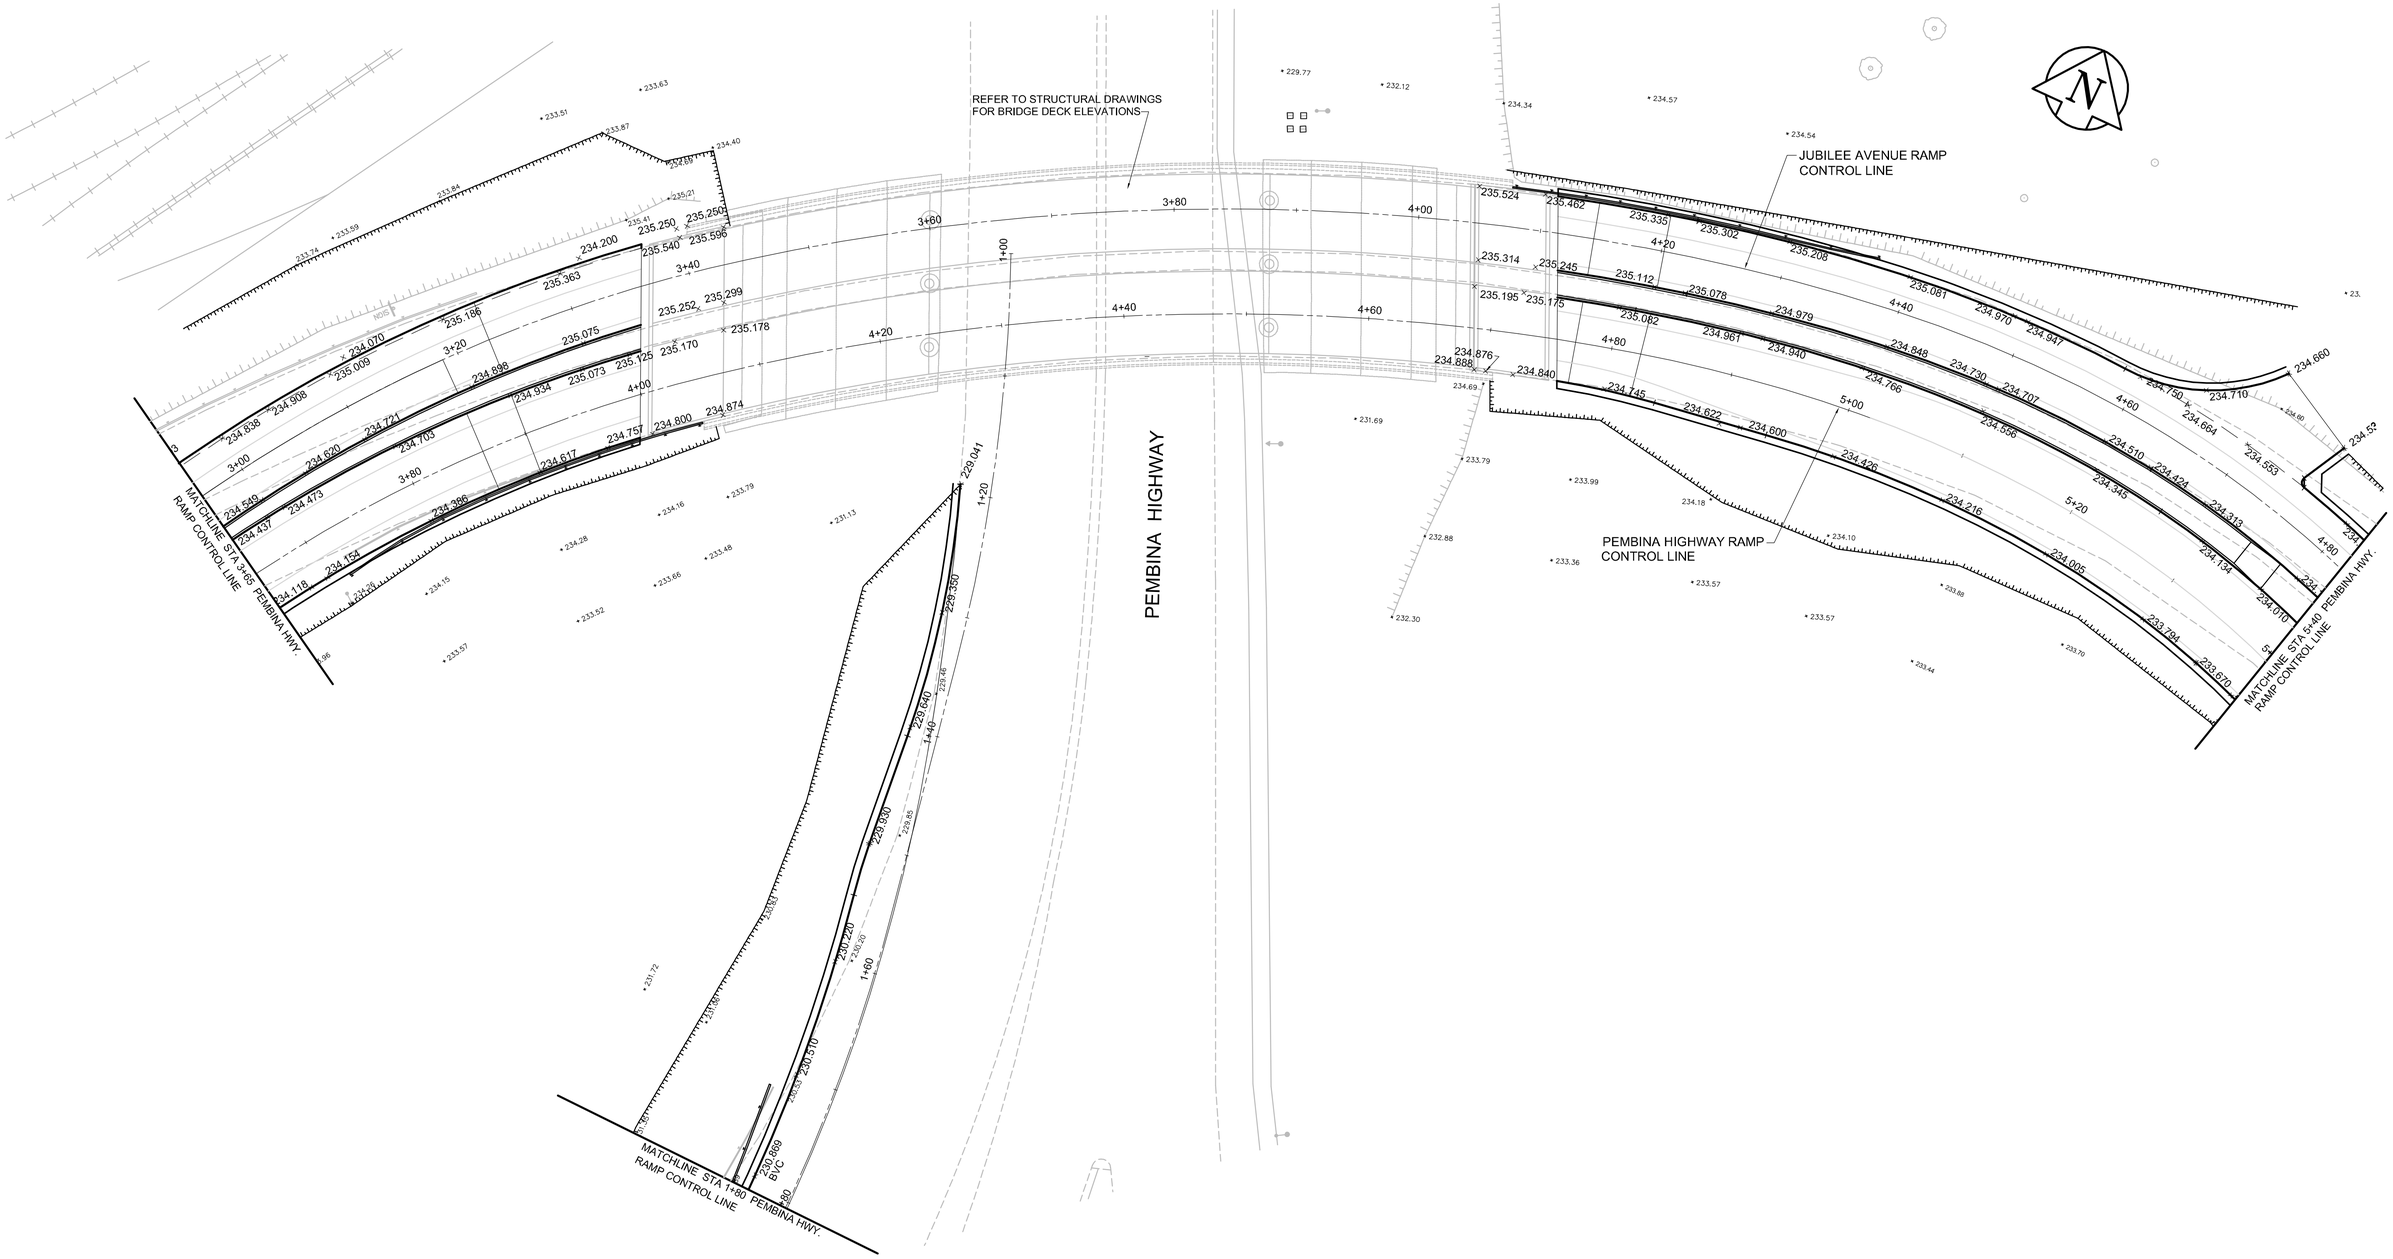


METRIC
WHOLE NUMBERS INDICATE MILLIMETRES
DECIMALIZED NUMBERS INDICATE METRES

Certificate of Authorization
AECOM Canada Ltd.
Original dated on:
No. 4671 Date: 2010/03/24

BID OPPORTUNITY NO. 133-2010

| | | | | | | | | |
|---|---|---|---|---|---|---|---|---|
| | GAS | | | MANHOLE | | | CONCRETE PAVEMENT | |
| | MTS | | | CATCH BASIN / CATCH PIT | | | ASPHALT PAVEMENT | |
| | HYDRO | | | CURB INLET WITH BOX | | | CONC. SIDEWALK/MEDIAN | |
| | CATV/FO | | | TREE | | | PAVING STONE | |
| | TRAFFIC SIGNALS/PIT | | | TEST HOLE | | | GRAVEL | |
| | LAND DRAINAGE SEWER | | | PROPERTY LINE | | | RAMP CURB | |
| | SANITARY/COMBINED SEWER | | | SURVEY BAR | | | PLANING/REMOVAL | |
| | SSP/DCP | | | FENCE | | | | |
| | WATERMAIN | | | BOC/EOPAVT | | | | |
| | SUBDRAIN | | 233.000 | ELEVATION | 232.750 | | | |
| | DITCH | | | TRAFFIC SIGN | | | | |
| EXISTING | LEGEND - PLAN | NEW | EXISTING | LEGEND - PLAN | NEW | EXISTING | LEGEND - PLAN | NEW |

LOCATION APPROVED
UNDERGROUND STRUCTURES

SUPR. U/G STRUCTURES COMMITTEE DATE

NOTE:
LOCATION OF UNDERGROUND STRUCTURES AS SHOWN ARE BASED ON THE BEST INFORMATION AVAILABLE. BUT NO GUARANTEE IS GIVEN THAT ALL EXISTING UTILITIES ARE SHOWN OR THAT THE GIVEN LOCATIONS ARE EXACT. CONFIRMATION OF EXISTENCE AND EXACT LOCATION OF ALL SERVICES MUST BE OBTAINED FROM THE INDIVIDUAL UTILITIES BEFORE PROCEEDING WITH CONSTRUCTION.

BM :
ELEV :

| NO. | REVISIONS | YY/MM/DD | BY |
|---|---|---|---|
| 0 | ISSUED FOR CONSTRUCTION | 10/03/24 | BC |
| B | ISSUED FOR 100% REVIEW | 10/03/08 | BC |
| A | ISSUED FOR 30% REVIEW | 10/01/28 | BC |

AECOM

This drawing has been prepared for the use of AECOM's client and may not be used, reproduced or relied upon by third parties, except as agreed by AECOM and its client, as required by law or for use by governmental reviewing agencies. AECOM accepts no responsibility, and denies any liability whatsoever, to any party that modifies this drawing without AECOM's express written consent. Do not scale this document. All measurements must be obtained from stated dimensions.

| | | | |
|---|---|---|---|
| DESIGNED BY | KWR | CHECKED BY | KWR |
| DRAWN BY | BC | APPROVED BY | |
| HOR. SCALE | 1:250 | RELEASED FOR CONSTRUCTION | |
| VERT. SCALE | N/A | | |
| DATE | | DATE | |

PROFESSIONAL'S SEAL
PROVINCE OF MANITOBA
ORIGINAL SIGNED
K.W. RAE
MARCH 24/2010
REGISTERED PROFESSIONAL ENGINEER

CONSULTANT DRAWING NO.
CT-37.dwg

Winnipeg

# THE CITY OF WINNIPEG
## PUBLIC WORKS DEPARTMENT
### ENGINEERING DIVISION

## JUBILEE AVENUE OVERPASS ASSOCIATED ROADWORKS
PAVEMENT ELEVATIONS
SHEET 2 OF 3

CITY DRAWING NUMBER B124-10-37
SHEET 37 OF 51
DRAWING No. 37 REV 0