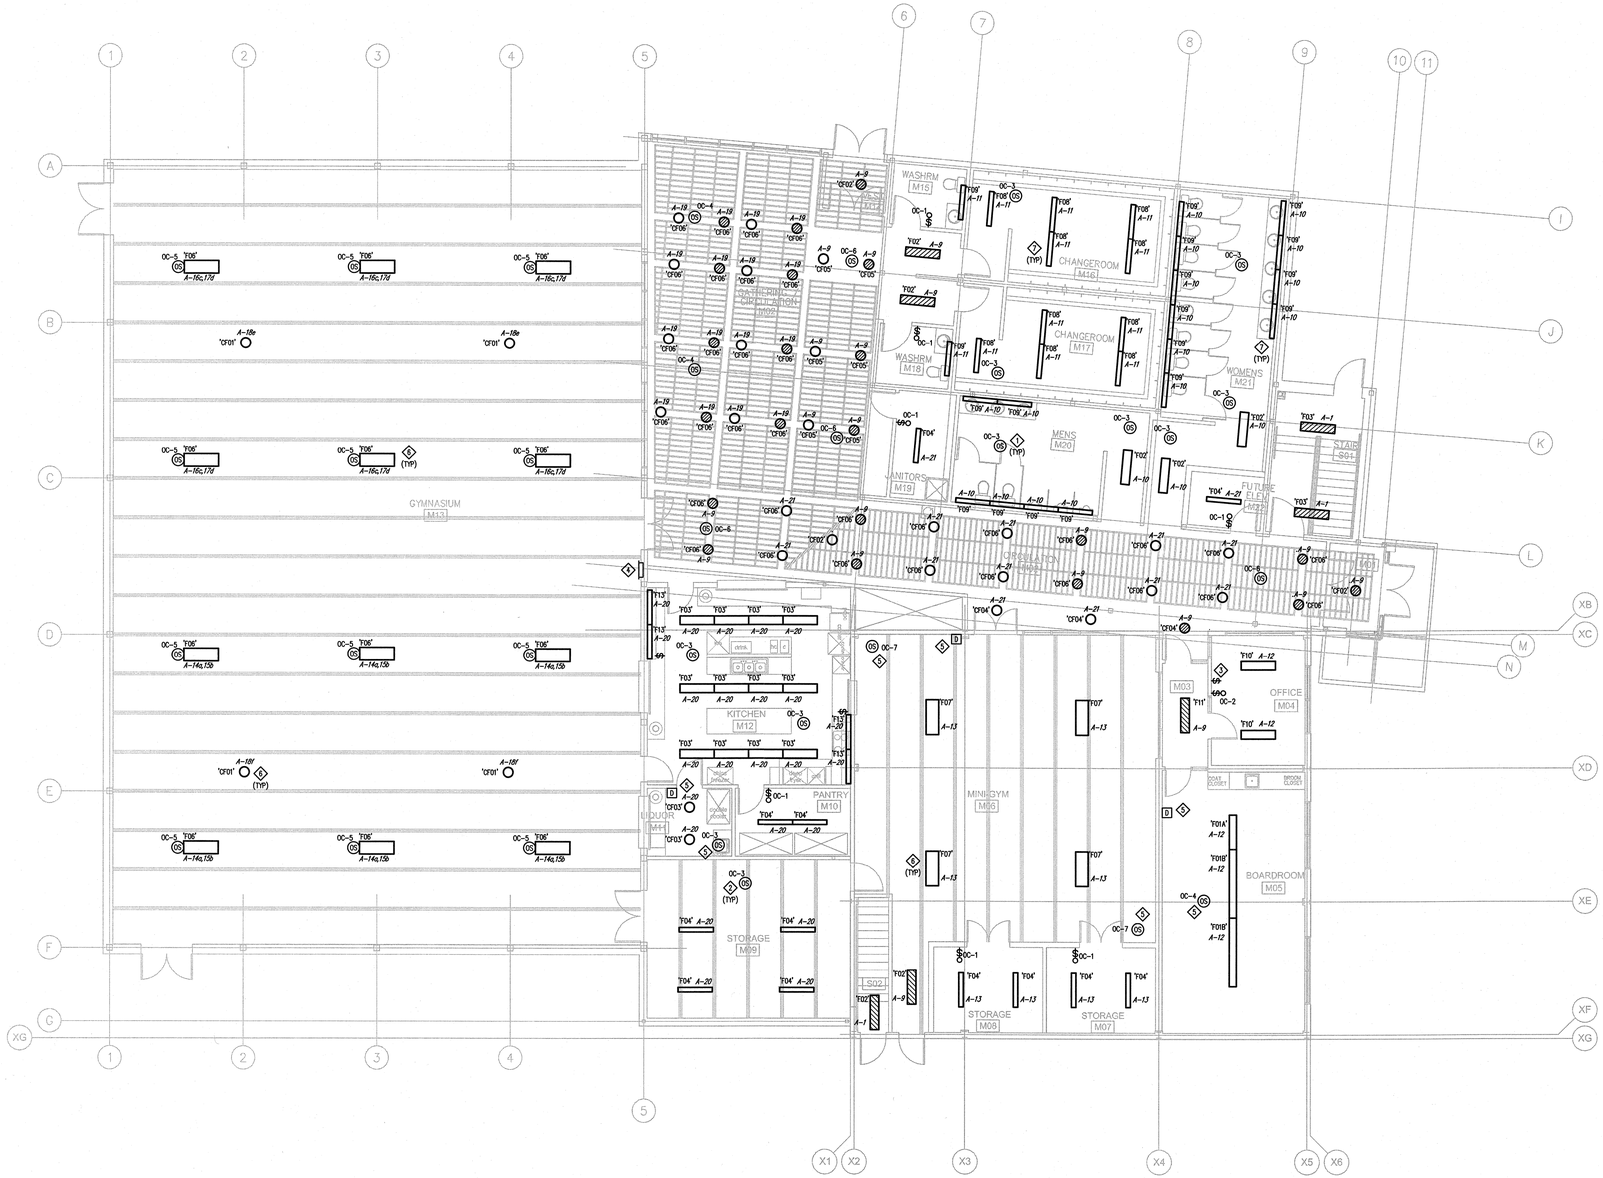

1 EL2.1 MAIN FLOOR PLAN – LIGHTING LAYOUT
SCALE: 1:100

NOTES:

1. OCCUPANCY SENSORS THIS DRAWING SHALL BE INSTALLED C/W MINIMUM #10 GAUGE WIREGUARD UNLESS NOTED OTHERWISE. AREAS TO BE EXCLUDED ARE BOARDROOM M05 AND OFFICE M04.
2. REFER TO OCCUPANCY SENSOR SCHEDULE FOR SENSOR SPECIFICATIONS AND TYPES.
3. PROVIDE SINGLE POLE TOGGLE SWITCH TO CONTROL CORRIDOR LIGHTING DENOTED BY CIRCUITS A–21. PROVIDE LAMACOID NAMEPLATE INDICATING SAME.
4. PROVIDE GYM LIGHTING CONTROL PANEL MANUFACTURED BY JR STEPHENSON OR APPROVED EQUAL. REFER TO DETAIL 1/E6.2.
5. OCCUPANCY SENSOR SHALL BE INSTALLED SUCH THAT DIMMING CONTROL IS STILL UTILIZED FOR LIGHT LEVEL CONTROL. OCCUPANCY SENSOR SHALL OVERRIDE DIMMER CONTROL.
6. PROVIDE TWO(2) SAFETY CHAINS, ONE(1) PER EACH END, FOR TYPE 'F06' AND 'F07' LUMINAIRES.
7. TYPE 'F08' AND 'F09' LUMINAIRES SHALL BE INSTALLED C/W MINIMUM #10 WIREGUARD.

PROVINCE OF MANITOBA
FEB 25, 2010
K.E. ISAAR
REGISTERED PROFESSIONAL ENGINEER

APEGM
Certificate of Authorization
MCW/AGE Consulting Professional Engineers
No. 589 Expiry: April 30, 2010

D	ISSUED FOR TENDER	FEB 26, 2010
C	ISSUED FOR 99% REVIEW	FEB 10, 2010
B	ISSUED FOR 90% REVIEW	JAN 08, 2010
A	ISSUED FOR 60% REVIEW	DEC 02, 2009

This drawing must not be scaled.

The general Contractor must verify all dimensions, datums and levels prior to commencement of work. All errors and omissions must be reported immediately to the Architect.

Variations and modifications to work shown on this drawing shall not be carried out without written permission from the Architect.

This drawing is the exclusive property of the Architect and cannot be reproduced without written permission of the Architect. Reproduction must bear the name of the Architect. Copyright © 2009.

MCW / AGE
Consulting Professional Engineers
210-1821 Wellington Avenue
Winnipeg, Manitoba, R3H 0G4
Phone - (204) 779-7900 Fax - (204) 779-1119
E-Mail: mcw_wpg@mcw.com
5878

harold funk architect inc.
Harold Funk Architect Inc.
Architecture and Urban Design
401-55 Donald Street, Winnipeg, Manitoba R3C 1L8
T (204) 943-5087 info@funkarchitect.com
F (204) 949-9231 funkarchitect.com

project

SINCLAIR COMMUNITY CENTRE
ADDITION & RENOVATIONS
490 Sinclair Street, Winnipeg

sheet title

MAIN FLOOR
LIGHTING LAYOUT

project number:	5878
scale:	N.T.S.
drawn by:	P.A.S.
approved by:	K.B.G.
date:	2010-02-26

drawing number: EL2.1