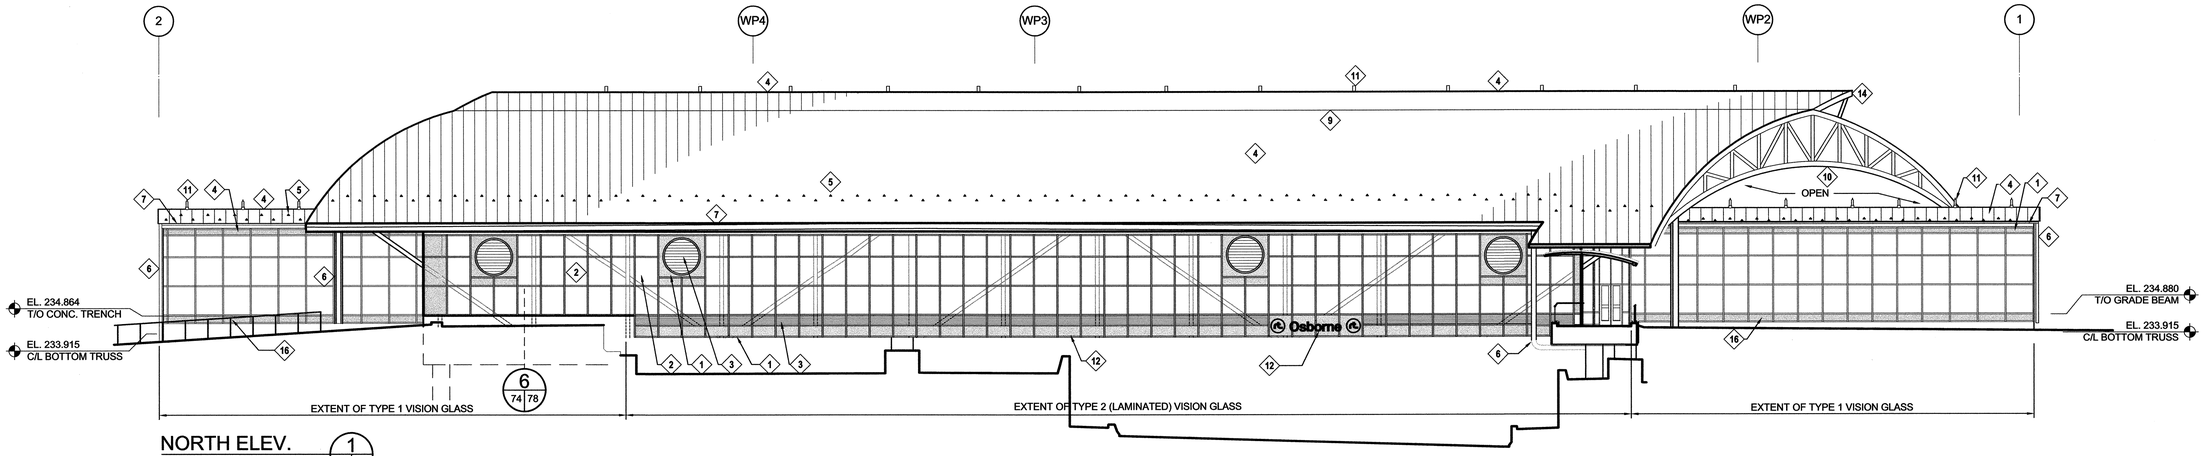

NORTH ELEV. 1 71 74
SCALE 1:150

NOTE:
REFER TO CIVL DRAWINGS FOR ELEVATIONS AND PLAZA CONSTRUCTION

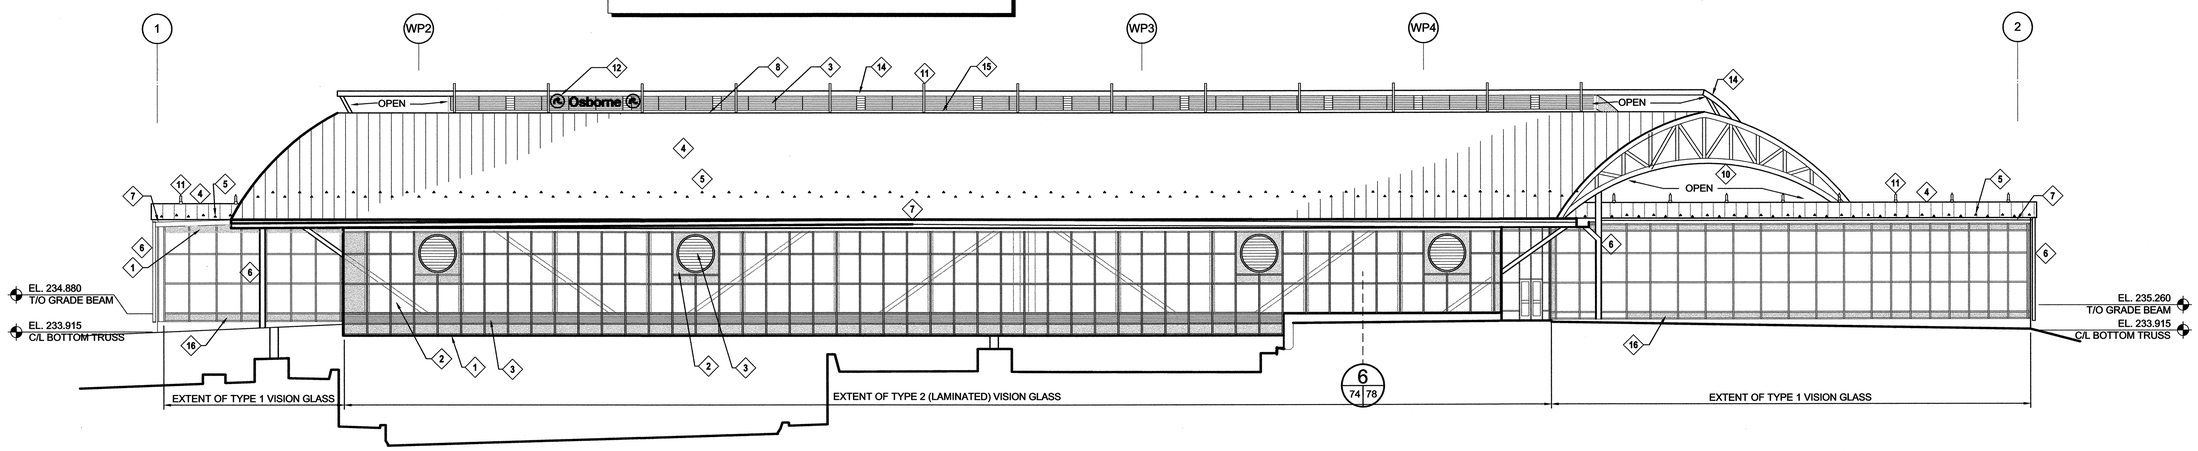

SOUTH ELEV. 2 71 74
SCALE 1:150

BUILDING ELEVATION KEYNOTES

1. SPANDREL PANEL
2. VISION GLASS - TYPE 2 LAMINATED GLASS TYPICAL @ ANGLED CURTAIN WALL AND END WALLS
3. PREFINISHED METAL LOUVRE
4. POLYCARBONATE ROOF PANELS
5. SNOW GUARDS
6. PREFINISHED METAL RAIN WATER LEADER
7. PREFINISHED METAL GUTTER
8. PREFINSHED METAL FLASHING
9. ROOF LAP WITH PREFINSHED METAL FLASHING
10. EXPOSED TRUSS
11. LIFELINE ANCHORS
12. ILLIMINATED SIGNAGE - CENTRED ON ROAD BELOW
13. PREFINISHED METAL ACTIVE LOUVRE
14. PREFINISHED METAL FASCIA
15. PREFINISHED METAL FLASHING
16. GLASS SPANDREL

H:_2009\09193 Osborne BRT Station\Wd\C5-A2003-4-T-Building elevations & sections.dwg

PROVINCE OF MANITOBA
GPP Architecture Inc.
APPROVED ARCHITECTURAL CONSULTATION
ASSOCIATE ARCHITECT:
Friesen Tokar
Architects • Landscape • Interior Designers

LOCATION UNDERGROUND STRUCTURES APPROVED
SUPV. U/G STRUCTURES COMMITTEE DATE

NOTE:
LOCATION OF UNDERGROUND STRUCTURES AS SHOWN ARE BASED ON THE BEST INFORMATION AVAILABLE, BUT NO GUARANTEE IS GIVEN THAT ALL EXISTING UTILITIES ARE SHOWN OR THAT THE GIVEN LOCATIONS ARE EXACT. CONFIRMATION OF EXISTENCE AND EXACT LOCATION OF SERVICES MUST BE OBTAINED FROM THE INDIVIDUAL UTILITIES BEFORE PROCEEDING WITH CONSTRUCTION.

B.M. ELEV.

NO.	REVISIONS	DATE	BY
1	ISSUED FOR TENDER	10/05/14	XXX

DESIGNED BY
DRAWN BY dk
CHECKED BY
APPROVED BY
HOR. SCALE as noted
VERTICAL
DATE 2010/05/14

gpparchitecture
DILLON CONSULTING
RELEASED FOR CONSTRUCTION
ORIGINAL SIGNED BY RANDY FINGAS
DATE 2010/05/14

ARCHITECT'S SEAL
PROVINCE OF MANITOBA
GUY J. O. PREFONTAINE
REGISTERED ARCHITECT
CONSULTANT PROJECT NO.
088813

Winnipeg
THE CITY OF WINNIPEG
TRANSIT DEPARTMENT

SOUTHWEST RAPID TRANSIT CORRIDOR - STAGE 1
OSBORNE STATION & ASSOCIATED WORKS
EXTERIOR BUILDING ELEVATIONS

CITY DRAWING NUMBER B237-10- 74
SHEET 74 OF 121
CONSULTANT DRAWING NUMBER C5-A2003-T