General Notes

1. Contractor is advised that existing grades are given as information only and should be verified on site. Contractor is not to rely on these grades without verifying their accuracy on site.
2. Existing Site grades Based upon City of Winnipeg BenchMark 24-018 (233.011m) located W. side Chudley St. @ Magnus Ave., Tablet in E. Conc. Foundation of Shaughnessy Park School, 3m S. & 0.3 m below brick of N.E. Corner of School

Abreviations:

CB	Catch Basin
Exis	Existing
EA	Edge of Asphalt
EC	Edge of Concrete

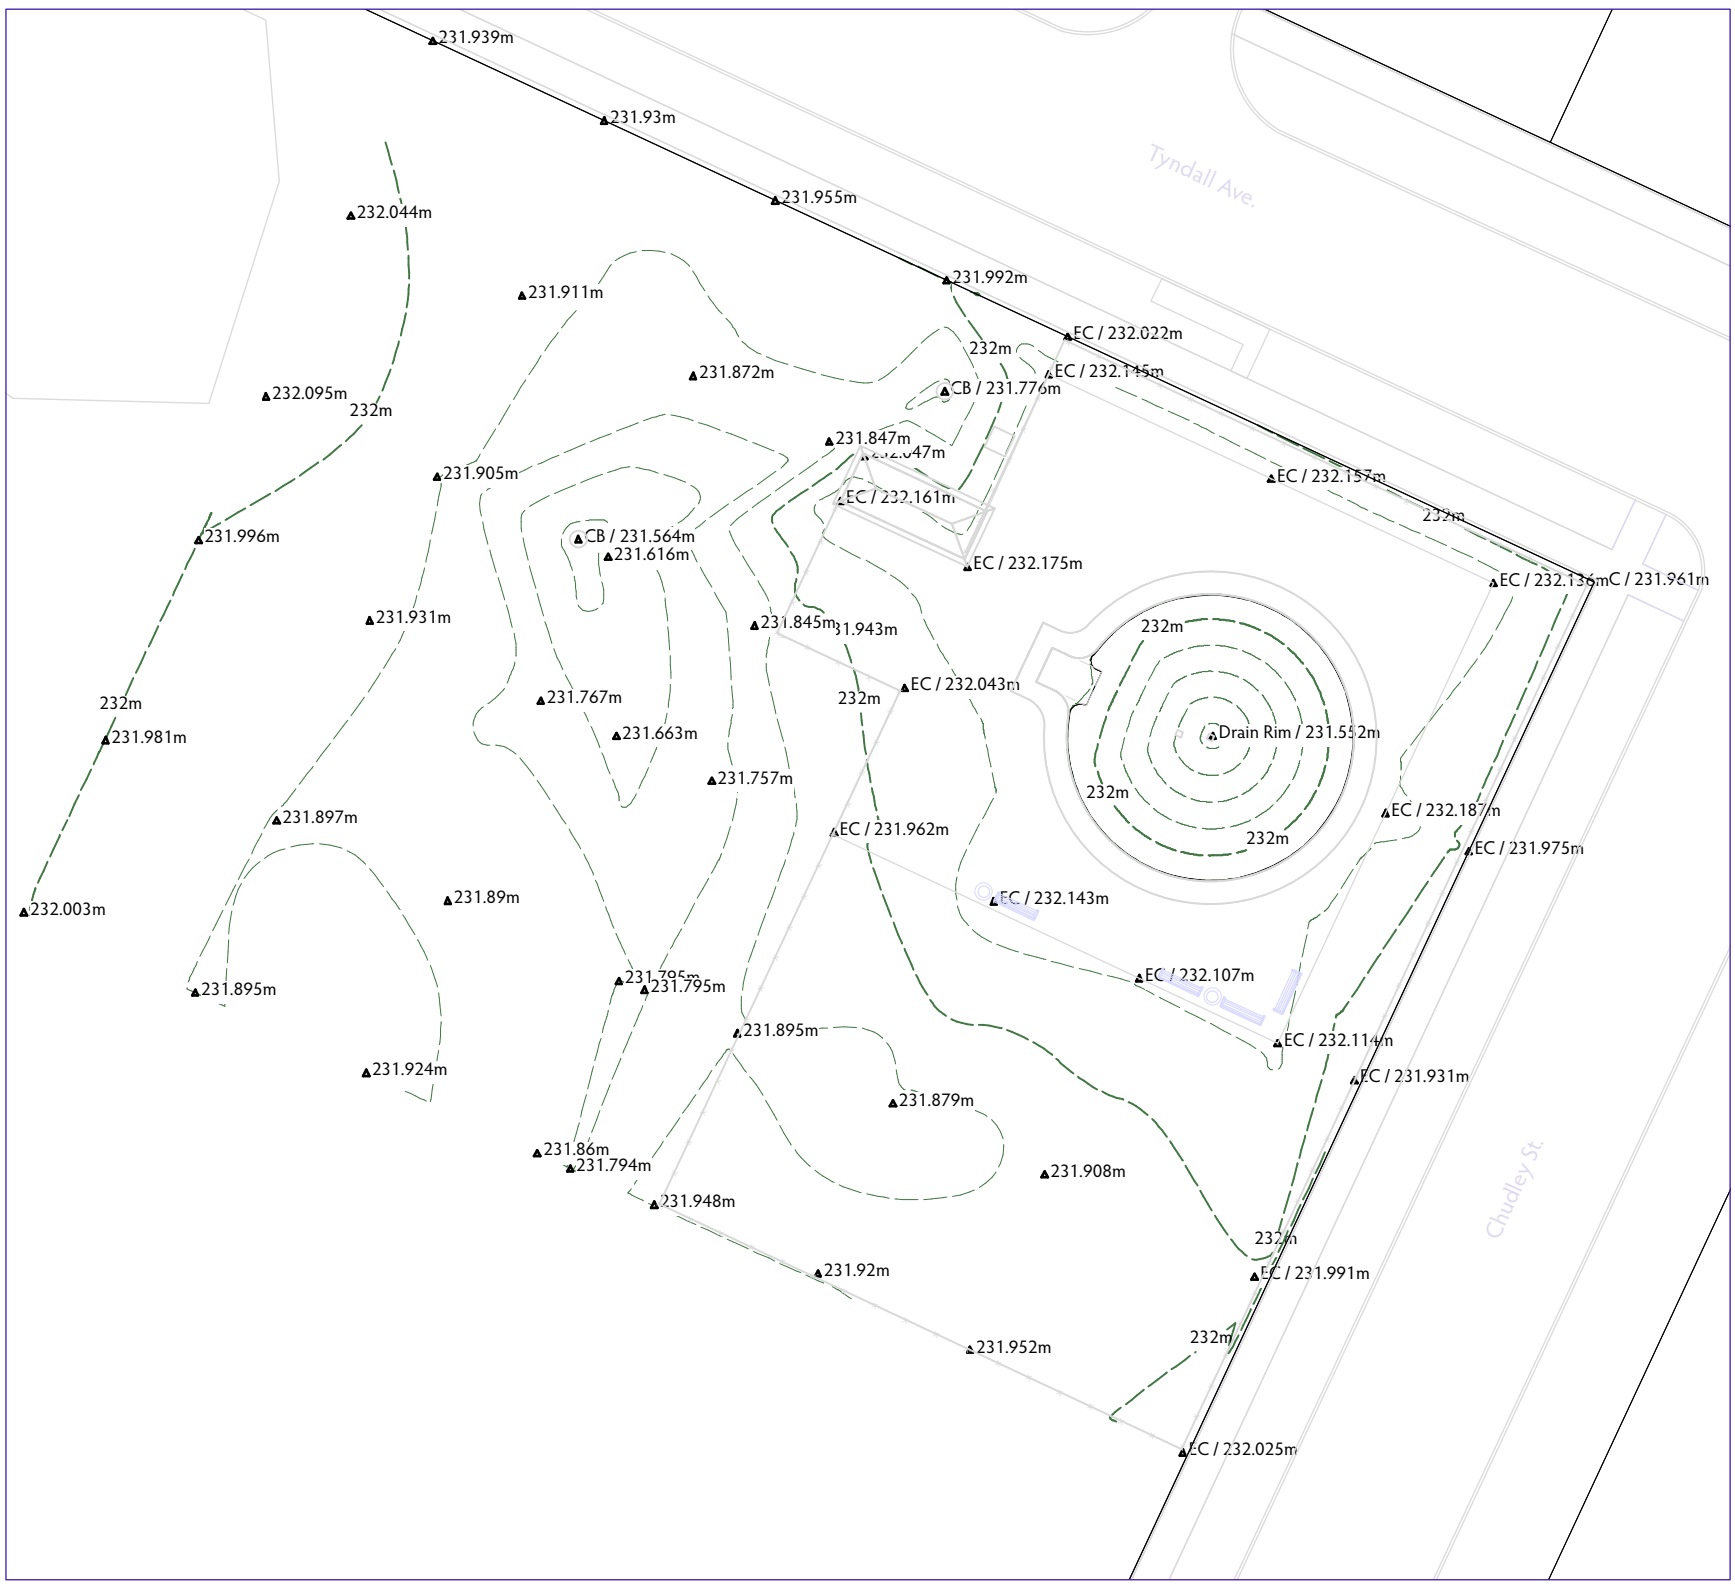

1	Existing Grade Plan
SP-3	Scale: 1:400

0 5 10 15 20 25 m

No.	Date	Issue Notes
1	1/7/11	For RFP

Drawing No.

SP-3 *of* 4

Shaughnessy Park Spray Pad

Existing Grades

Dean Spearman
Landscape Architect