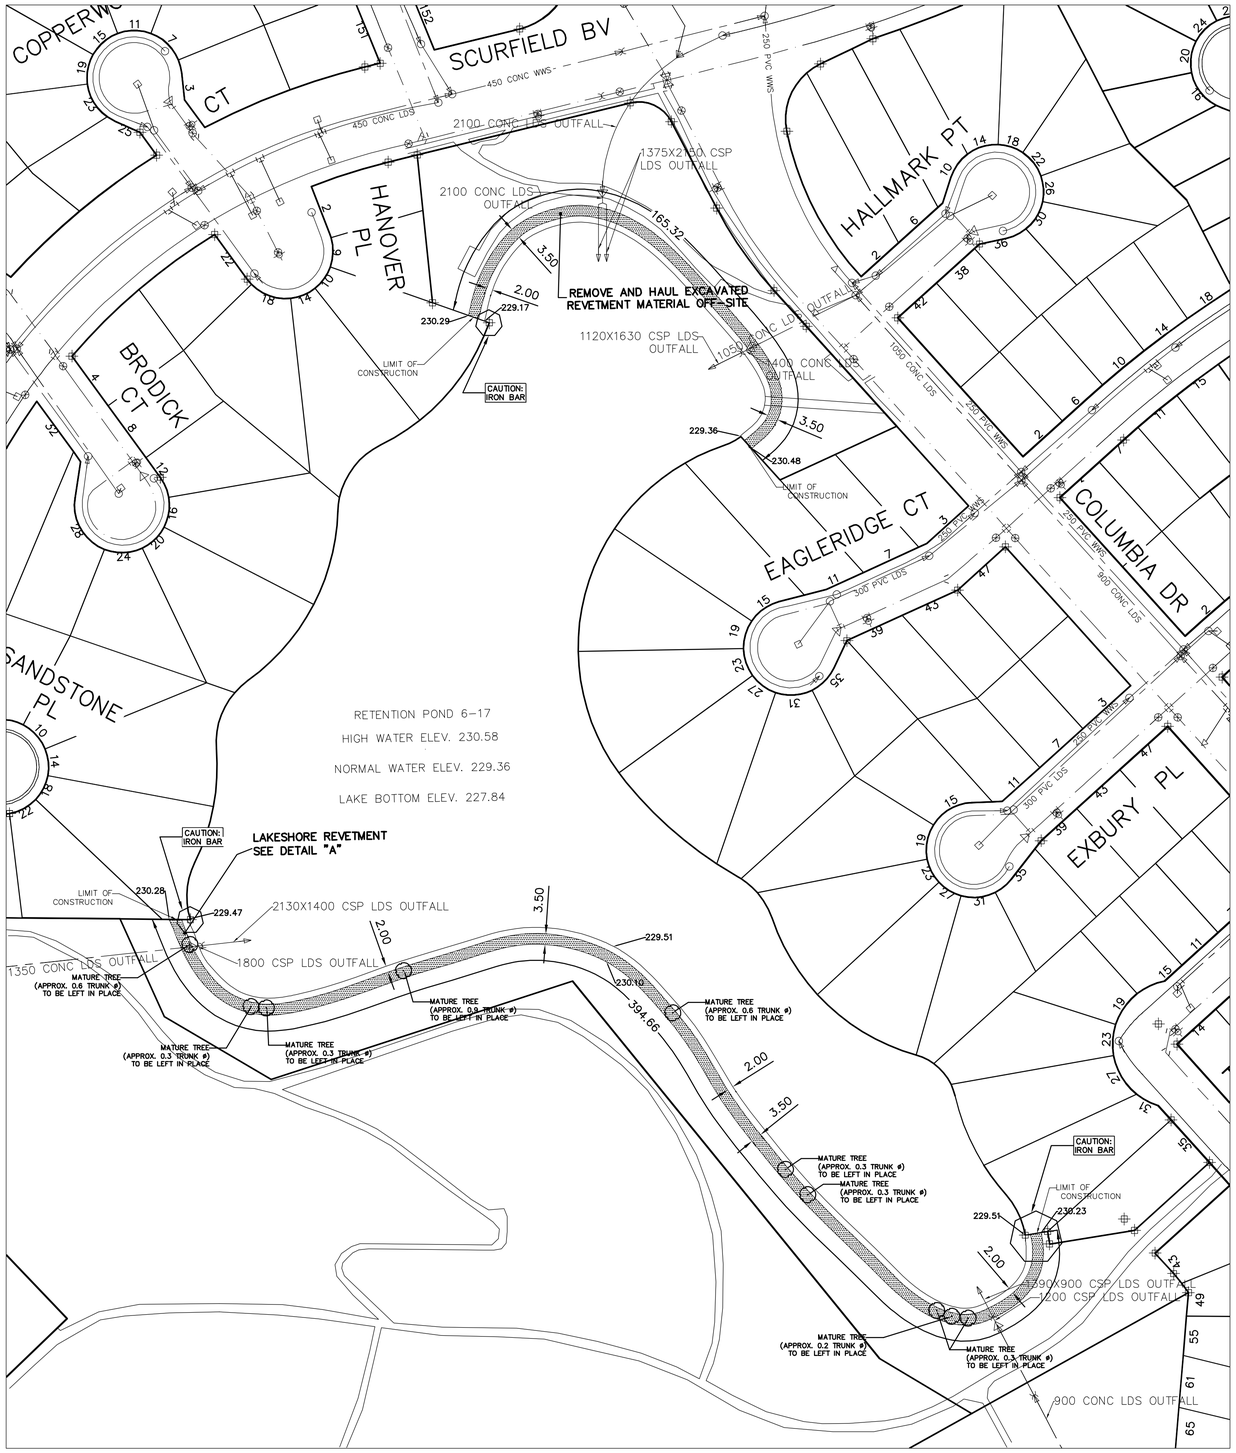

N

NOTES :

1. CONTRACTOR TO LAYOUT AND MARK EXISTING OUTFALL PIPES.
2. CONSTRUCTION ACCESS AS DETERMINED BY THE CONTRACT ADMINISTRATOR.
3. RESTORATION OF GRASSED AREAS TO BE WITH SOD USING IMPORTED TOPSOIL IN ACCORDANCE WITH CW 3510
4. RESTRICT CONSTRUCTION ACTIVITIES TO CITY PROPERTIES.
5. RESTORE ASPHALT PATHWAYS TO MATCH EXISTING, IN ACCORDANCE WITH CW 3410
6. GROUND ELEVATIONS SHOWN ON DRAWING ARE EXISTING.
7. MATURE TREES IN REVETMENT AREA, AS SHOW ON DRAWING ARE TO BE LEFT IN PLACE, NO EXCAVATION WITHIN 1M OF TREE BASE. ALL OTHER VEGITATIVE MATERIAL IN REVETMENT TO BE REMOVED.

LEGEND

— REMOVE AND HAUL OFF-SITE EXCAVATED REVETMENT COURSE MATERIAL

— SPREAD EXCAVATED REVETMENT MATERIAL BELOW NORMAL WATER LINE.

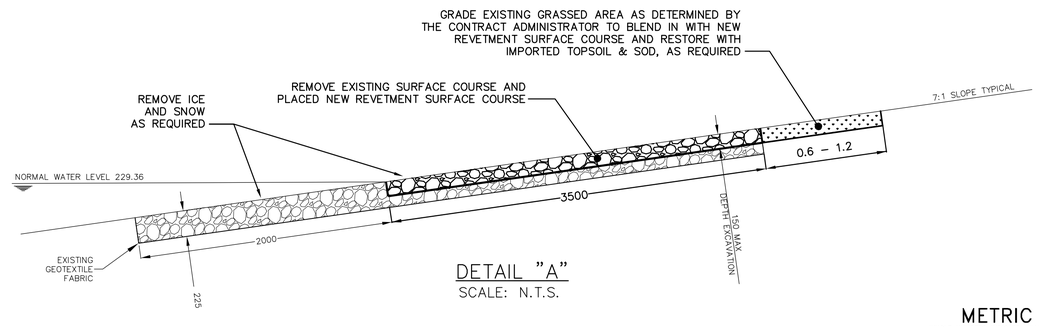

DETAIL "A"
SCALE: N.T.S.

METRIC
WHOLE NUMBERS INDICATE MILLIMETRES
DECIMALIZED NUMBERS INDICATE METRES

WARNING

IF POWER EQUIPMENT OR EXPLOSIVES ARE TO BE USED FOR EXCAVATION ON THIS PROJECT THE CONTRACTOR MUST:
1) NOTIFY THE GAS COMPANY OF THE PROPOSED LOCATION OF EXCAVATION.
2) TAKE PRECAUTION TO AVOID DAMAGE TO GAS COMPANY INSTALLATIONS.

SEE PROVINCIAL REGULATION 210/72 FOR DETAILS

0.0 5.0 10.0 15.0 20.0 25.0

B.M. ELEV.	FIELD BOOK #:		
POSTED TO LBIS			
NO.	REVISIONS	DATE	BY

CITY OF WINNIPEG
WATER AND WASTE
ENGINEERING DIVISION

DESIGNED BY	DEB	CHECKED BY	DEB
DRAWN BY	RS	APPROVED BY	KZ
HOR. SCALE	1:250	RELEASED FOR CONSTRUCTION	
VERTICAL	1:50		
DATE	2010 10 27	DATE	

ENGINEER'S SEAL
ORIGINAL SIGNED BY K.R. ZUREK 10/10/27

BID OPPORTUNITY: 845–2010
FILENAME : lake 6–17.dwg
PLOT DATE: 2010 10 27

Winnipeg

THE CITY OF WINNIPEG
WATER AND WASTE DEPARTMENT

2010 STORMWATER RETENTION BASIN
REVETMENT REPLACEMENT
LAKE 6–17

SHEET 3 OF 3

CITY DRAWING NUMBER
LD–5551