STRADBROOK AVE

NORTH

RED STOP BAND BY OTHERS

SIDEWALK RAMP WITH DETECTABLE WARNING PANEL BY OTHERS

DOWNSPOUT ON LARGE CANOPY TO TIE INTO PLANTER DRAIN & CONNECT TO LDS

R2.67

15.24

R11.68

R9.83

CONCRETE PLANTER WALL BY OTHERS

PLANTING BY OTHERS

INTENSE RED HOLLAND PAVER IN BLOCK OUT BY OTHERS

INTENSE BLUE HOLLAND PAVER IN BLOCKOUT BY OTHERS

PYLON SIGN BASE BY OTHERS

THICKENED EDGE OF SIDEWALK AT PEDESTRIAN GUARDRAIL FENCE BY OTHERS

LIGHT BASE FLUSH TO GRADE REFER TO ELECTRICAL DRAWINGS (TYP)

ATP SIDEWALK BY OTHERS

4.97 | 6.06 | 3.50 | 1.80 | 6.58 | 1.44 | 10.48 | 2.59 | 11.89 | 1.25 | 3.15

RED STOP BAND BY OTHERS

SIDEWALK RAMP WITH DETECTABLE WARNING PANEL BY OTHERS

3 / 11 22 VENEER STONE ON CONCRETE PLANTER WALL AS PER DETAIL

VENEER STONE FACADE ON SHELTER WALL AS PER DETAIL 5 / 11 22

EXISTING ROADWAY PAVEMENT

YELLOW DETECTABLE PANEL BY OTHERS

INTENSE BLUE HOLLAND PAVERS BY OTHERS

EXISTING SAFETY MEDIAN

EXISTING PLANTING BED AND LANDSCAPE CURB

RED STOP BAND BY OTHERS

SIDEWALK RAMP WITH DETECTABLE WARNING PANEL BY OTHERS

PEDESTRIAN CROSS WALK BY OTHERS (TYP)

TRANSITWAY

EXISTING CURB

INTENSE BLUE HOLLAND PAVERS BY OTHERS

PLATFORM PAVING BY OTHERS

YELLOW DETECTABLE PANELS BY OTHERS

1.80 | 3.30

GATE FOR 1.83m HT. CHAIN LINK FENCE BY OTHERS

SUPPLY AND INSTALL VENEER AND CAP ON SHEET PILE WALL AT STATION AS PER DETAIL 5 / 11 22

THICKENED EDGE OF SIDEWALK AT PEDESTRIAN GUARDRAIL BY OTHERS

CHAIN LINK FENCE TO BE EXTEND TO END OF CANOPY POST BY OTHERS

6 / 11 22 SUPPLY AND INSTALL SHEET PILE WALL FACADE AS PER DETAIL

BELL FIBER OPTICS

CN MAIN LINE

SITE LAYOUT 1

SCALE 1:150

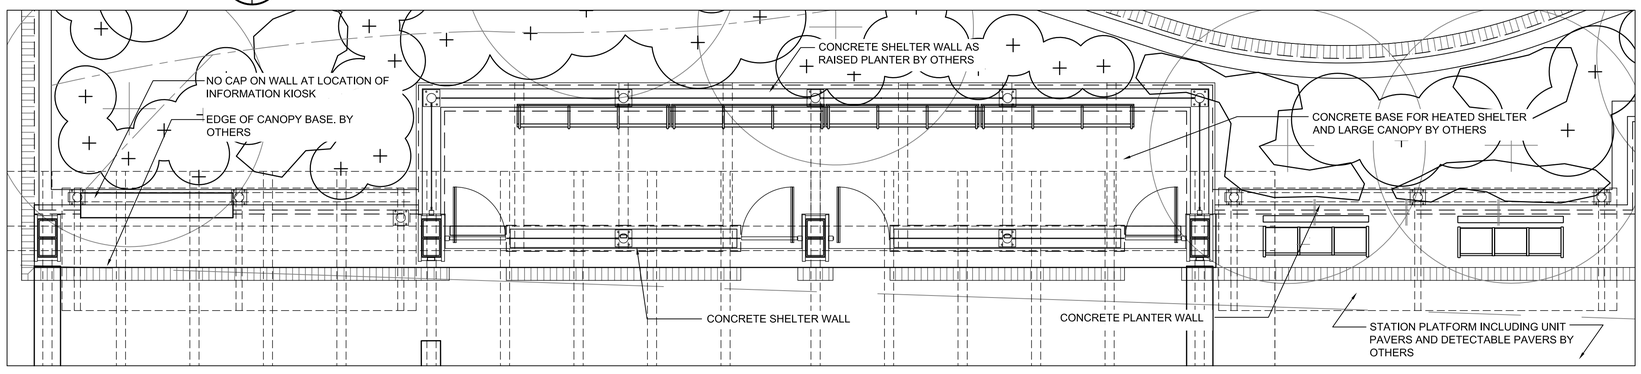

ENLARGEMENT OF SHELTER AND ADJACENT CANOPIES 2

SCALE 1:50

REFER TO ELECTRICAL DRAWINGS FOR ALL WIRING CONNECTIONS TO ALL SIGNS, CANOPIES AND STRUCTURES.

COORDINATION NOTES:

- CONTRACTOR TO NOTE THAT OTHER WORKS UNDER SEPARATE CONTRACT WILL BE PERFORMED BEFORE, DURING AND FOLLOWING CONSTRUCTION UNDER THIS CONTRACT. WORK IS TO BE SCHEDULED TO ENSURE OTHER CONTRACTS IS NOT IMPEDED IN COMPLETION OF THEIR WORKS. SPECIFIC ITEMS OF COORDINATION INCLUDE, BUT ARE NOT LIMITED TO:
  - CONTRACT 6 CONTRACTOR TO CONSTRUCT PLATFORM PAVING INCLUDING UNIT PAVERS AND DETECTABLE PAVERS.
  - CONTRACT 6 CONTRACTOR TO CONSTRUCT PLANTING BEDS AND SUPPLY AND INSTALL PLANTING
  - CONTRACT 6 CONTRACTOR TO CONSTRUCT ALL CONCRETE WORKS
  - CONTRACT 3 CONTRACTOR TO COMPLETE PLANTING AND ROCK INSTALLATION ADJACENT TO HARKNESS STATION
  - CONTRACT 5 CONTRACTOR TO CONSTRUCT PLANTER WALL, AND PLAZA PAVING AT OSBORNE STATION
- DATES FOR COMPLETION OF OTHER CONTRACTS AND CRITICAL DATES ARE TO BE COORDINATED WITH RESPECTIVE CONTRACTORS PRIOR TO START OF CONSTRUCTION.

LOCATION UNDERGROUND STRUCTURES APPROVED

SUPV. U/G STRUCTURES COMMITTEE — DATE

NOTE:
LOCATION OF UNDERGROUND STRUCTURES AS SHOWN ARE BASED ON THE BEST INFORMATION AVAILABLE, BUT NO GUARANTEE IS GIVEN THAT ALL EXISTING UTILITIES ARE SHOWN OR THAT THE GIVEN LOCATIONS ARE EXACT. CONFIRMATION OF EXISTENCE AND EXACT LOCATION OF ALL SERVICES MUST BE OBTAINED FROM THE INDIVIDUAL UTILITIES BEFORE PROCEEDING WITH CONSTRUCTION.

B.M. BM
ELEV. ELEV

NO.	REVISIONS	DATE	BY
1	ISSUED FOR TENDER	20/04/11	JW

DESIGNED BY SR/JW
DRAWN BY MD
CHECKED BY JW/SR
APPROVED BY -
HOR. SCALE AS NOTED
VERTICAL
DATE 2011-04-20

McGOWAN·RUSSELL
DILLON CONSULTING

RELEASED FOR CONSTRUCTION
ORIGINAL SIGNED BY
RANDY FINGAS
DATE: APRIL 20, 2011

LANDSCAPE ARCHITECT'S SEAL
the manitoba association of landscape architects
JACQUELINE L. WILKIE
member no. 75
APRIL 20,2011

CONSULTANT PROJECT NO. 08-028

Winnipeg
THE CITY OF WINNIPEG
TRANSIT DEPARTMENT

SOUTHWEST RAPID TRANSIT CORRIDOR - STAGE 1
STATION CONSTRUCTION, WARSAW
RECONSTRUCTION & ASSOCIATED WORKS

CITY DRAWING NUMBER P-3325-11
SHEET 11 OF 28

HARKNESS STATION
SITE LAYOUT

CONSULTANT DRAWING NUMBER C7-L-5000-T

X:\08-028 Southwestern BRT Corridor\dwg\2010\Contract 7\TENDER SET\Harkness Station layout 2011-04-11.dwg