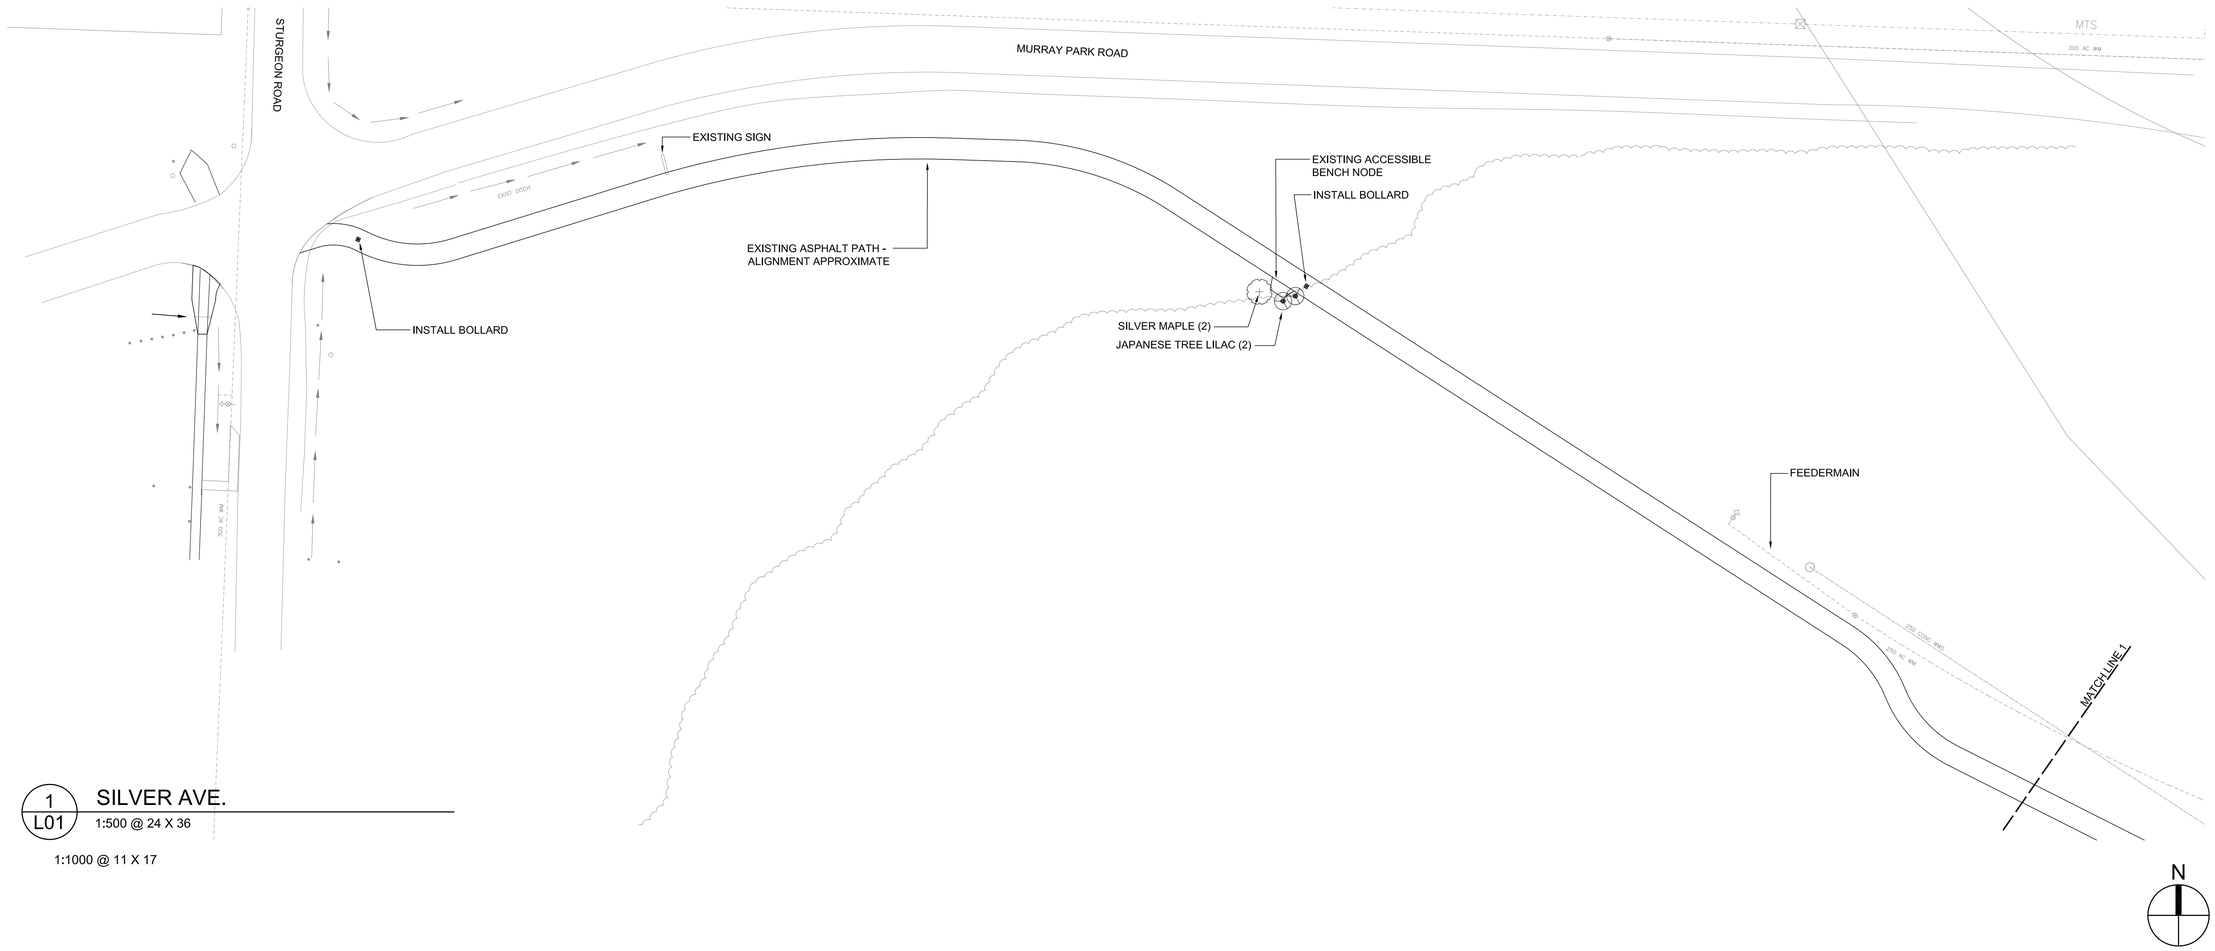

1 / L01 SILVER AVE.

1:500 @ 24 X 36

1:1000 @ 11 X 17

NOTES:

1) PLACEMENT OF BOLLARDS, TREES AND BENCH NODES TO BE APPROVED BY CONTRACT ADMINISTRATOR PRIOR TO COMMENCING WORK

2) LOCATION OF UNDERGROUND STRUCTURES AS SHOWN ARE BASED ON THE BEST INFORMATION AVAILABLE BUT NO GUARANTEE IS GIVEN THAT ALL EXISTING UTILITIES ARE SHOWN OR THAT THE GIVEN LOCATIONS ARE EXACT. CONFIRMATION OF EXISTENCE AND EXACT LOCATION OF ALL SERVICES MUST BE OBTAINED FORM THE INDIVIDUAL UTILITIES BEFORE PROCEEDING WITH CONSTRUCTION.

REV	YY / MM / DD	DESCRIPTION	BY
R0	06/05/2011	ISSUED FOR TENDER	BS

A. SECTION LETTER OR DETAIL NUMBER,
B. DRAWING WHERE SECTION OR DETAIL IS DRAWN,

OR

DRAWING WHERE SECTION OR DETAIL IS INDICATED,
— SECTION OR DETAIL SHOWN ON SAME DRAWING.

A/B A/—

SEAL

the manitoba association of landscape architects
BOB G. SOMERS
Member No. 95

CLIENT

THE CITY OF WINNIPEG
PUBLIC WORKS DEPARTMENT
TRANSPORTATION ENGINEERING DIVISION

Winnipeg

SCATLIFF + MILLER + MURRAY Inc.
TEL 204 927-3444
FAX 204 927-3443
8 - 136 MARKET AVENUE
WINNIPEG, MB, CANADA

PROJECT: 2010 ACTIVE TRANSPORTATION INFRASTRUCTURE STIMULUS PROGRAM

TITLE: SILVER AVE. STURGEON RD. TO MATCH LINE 1

DESIGN	DRAWN	DATE - Y / M / D	SCALE
BS/MB	MB	2011/05/05	AS NOTED
CHECKED	APPROVED	PROJECT NO.	DRAWING NO.
BS	BS	9061	L101

plotscale - 1:1 (metric)

sheet size - Super A1 24 x 36 in

CAD File Name: mup-landscape-working- current.dwg