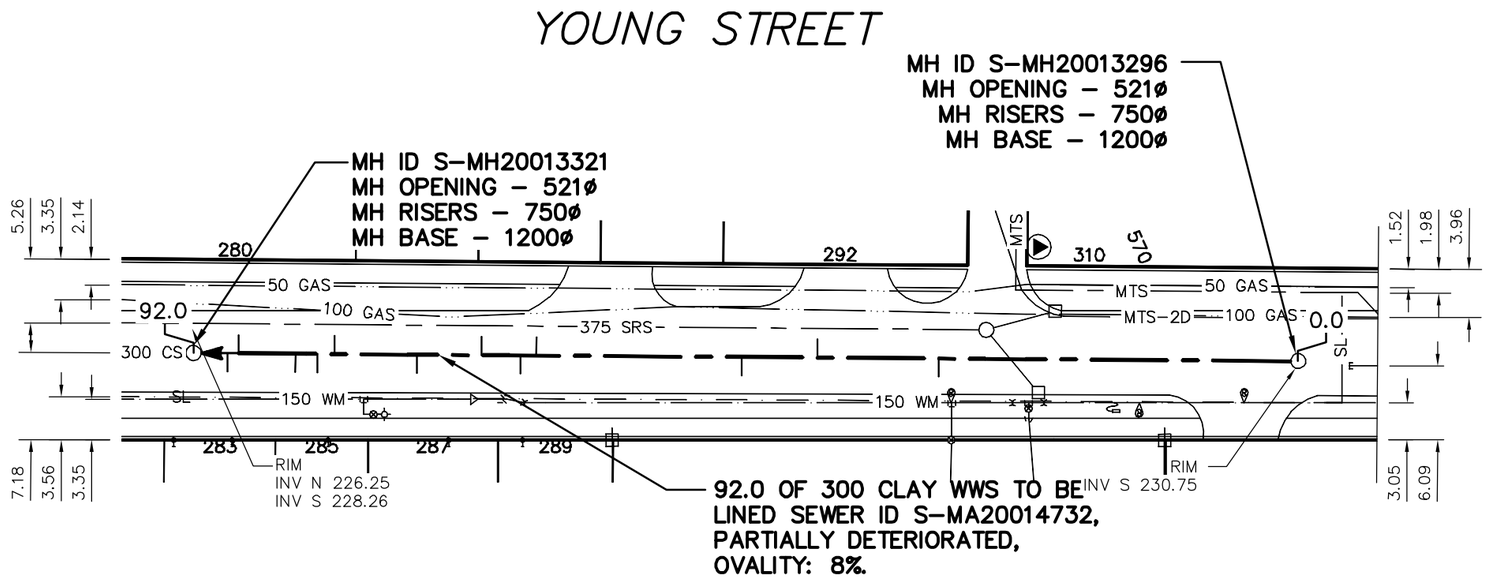

SEWER JUNCTION INFORMATION FROM SEWER VIDEO INSPECTION				
SEWER ID S-MA20014732				
DISTANCE FROM MH ID S-MH20013296				
DISTANCE	DIRECTION	DIAMETER	CLOCK	CODE
7.4	WEST	150	3	JN
11.8	WEST	150	2	JN
12.6	EAST	150	10	JN
27.7	WEST	150	2	JN
28.5	EAST	150	10	JN
29.3	WEST	150	3	JX
30.1	WEST	150	1	JX
*****REVERSAL REQUIRED*****				

SEWER JUNCTION INFORMATION FROM SEWER VIDEO INSPECTION				
SEWER ID S-MA20014732				
DISTANCE FROM MH ID S-MH20013312				
DISTANCE	DIRECTION	DIAMETER	CLOCK	CODE
2.8	EAST	150	2	CN
3.7	WEST	150	10	JN
8.4	EAST	150	2	JN
10.2	EAST	150	3	JN
11.6	WEST	150	10	CN
18.4	EAST	150	2	CN
23.7	WEST	150	10	JN
26.9	EAST	150	2	JN
28.2	WEST	150	10	JN
45.1	EAST	150	2	JN
51.3	WEST	150	9	JN
61.2	EAST	150	2	CN

WARNING

IF POWER EQUIPMENT OR EXPLOSIVES ARE TO BE USED FOR EXCAVATION ON THIS PROJECT THE CONTRACTOR MUST:

1) NOTIFY THE GAS COMPANY OF THE PROPOSED LOCATION OF EXCAVATION.

2) TAKE PRECAUTION TO AVOID DAMAGE TO GAS COMPANY INSTALLATIONS.

SEE PROVINCIAL REGULATION 210/72 FOR DETAILS

METRIC
WHOLE NUMBERS INDICATE MILLIMETRES
DECIMALIZED NUMBERS INDICATE METRES

0.0 5.0 10.0 15.0 20.0 25.0

LOCATION APPROVED
UNDERGROUND STRUCTURES

SUPV. U/G STRUCTURES COMMITTEE — DATE

NOTE:

LOCATION OF UNDERGROUND STRUCTURES AS SHOWN ARE BASED ON THE BEST INFORMATION AVAILABLE BUT NO GUARANTEE IS GIVEN THAT ALL EXISTING UTILITIES ARE SHOWN OR THAT THE GIVEN LOCATIONS ARE EXACT. CONFIRMATION OF EXISTENCE AND EXACT LOCATION OF ALL SERVICES MUST BE OBTAINED FROM THE INDIVIDUAL UTILITIES BEFORE PROCEEDING WITH CONSTRUCTION.

B.M.
ELEV.

COSTRUCTION COMPLETION DATE: YYYY MM DD

NO.	REVISIONS	DATE	BY

DESIGNED BY	SC	CHECKED BY	SC
DRAWN BY	RS	APPROVED BY	KZ
SCALE: HORIZONTAL	1:500	RELEASED FOR CONSTRUCTION	SIGNED BY K.R. ZUREK
VERTICAL			
DATE	2011 11 23	DATE	2011 11 23

PLOT DATE: 2011 11 24

ENGINEER'S SEAL

ORIGINAL SIGNED BY
S.R.J. COURNOYER
NOV. 21, 2011

CONSULTANT DRAWING NUMBER
–

Winnipeg

THE CITY OF WINNIPEG
WATER AND WASTE DEPARTMENT
ENGINEERING DIVISION

2011 SEWER RENEWALS
BY CIPP LINING

YOUNG STREET

MH AT PORTAGE AVENUE (NPL) TO
1ST MH S OF PORTAGE AVENUE

SHEET 95 OF 95

CITY DRAWING NUMBER
9768

BID OPPORTUNITY: 811-2011
CONTRACT NUMBER: 19

FILE PATH: R:\DRAWINGS\SEWER\2011_RENEWALS\2011 CIPP LININGS\CONTRACT 2\CIPP DRAWINGS\
FILE NAME: 9768.dwg