LOCATION PLAN

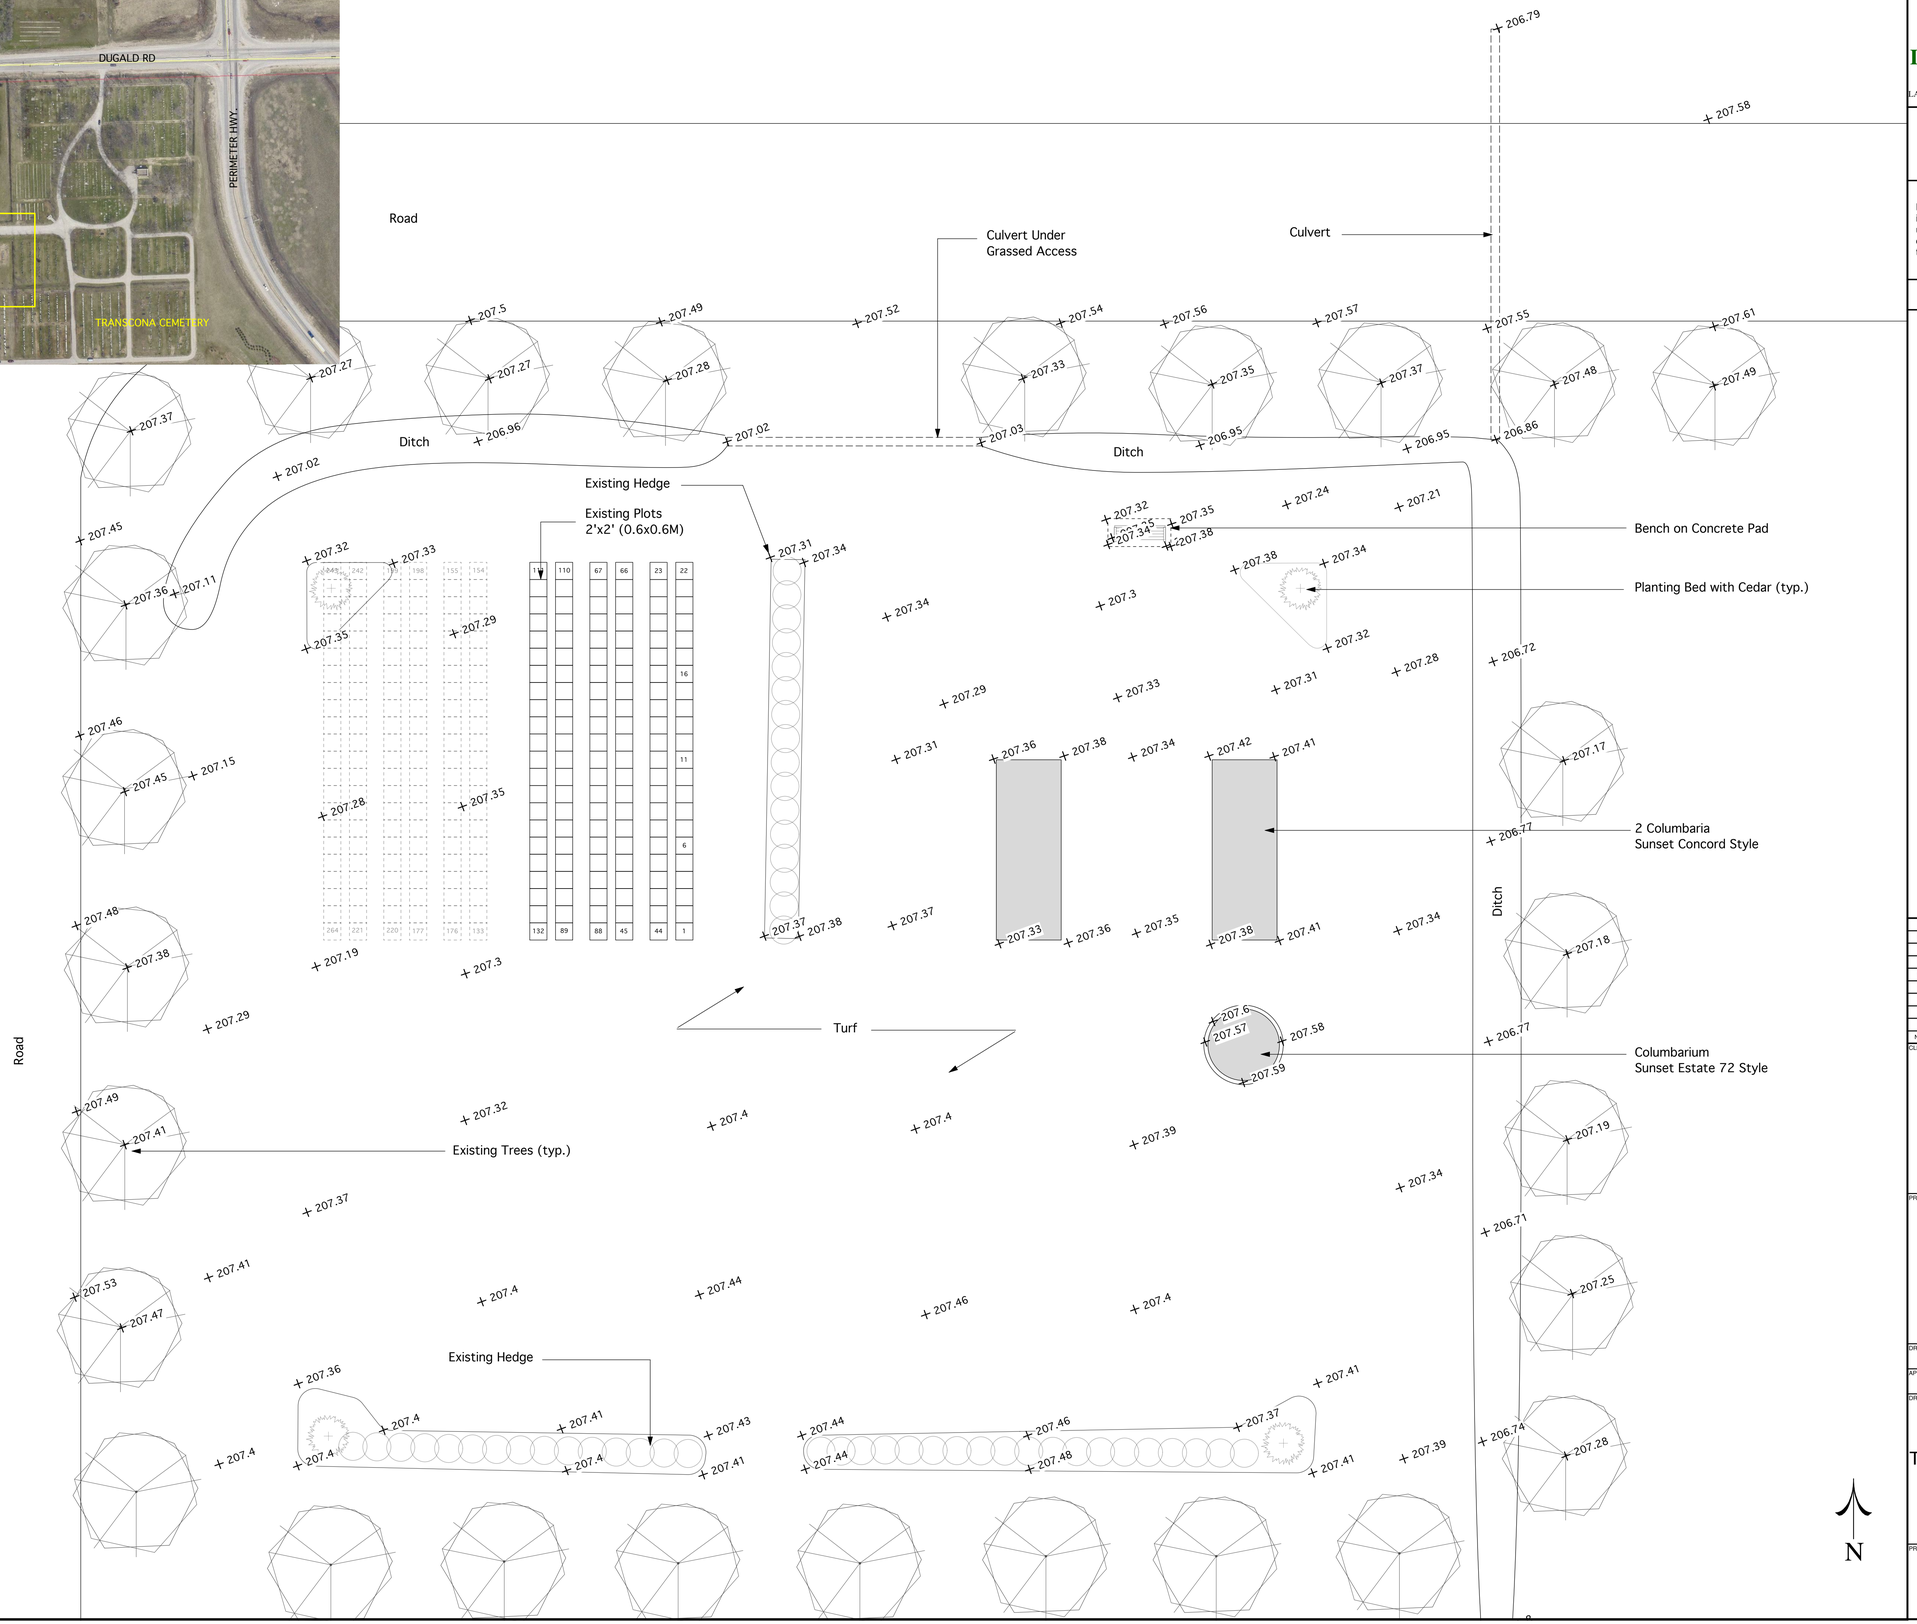

David Wagner Associates Inc.

4 - 430 River Avenue Winnipeg, Manitoba. R3L 0C6 (204) 452-2426

LANDSCAPE ARCHITECTURE • URBAN DESIGN • GOLF COURSE ARCHITECTURE

Location of underground structures as shown are based on the best information available but no guarantee is given that all existing utilities are shown or that the given locations are exact. Confirmation of existence and exact location of all services must be obtained from the individual utilities before proceeding with construction.

DO NOT SCALE – DRAWING PLOT MAY NOT BE AT 100%

LEGEND

207.34 Existing Grades (metric)

RELEASED FOR CONSTRUCTION DATE: XX Month, 20XX

NO.	REVISION	DATE	BY
8			
7			
6			
5	Issued for Tender	26/07/12	
4	ISSUED FOR 99% REVIEW	20/07/12	
3	ISSUED FOR 90% REVIEW	20/03/12	
2	ISSUED FOR 66% REVIEW	10/02/12	
1	ISSUED FOR 33% REVIEW	11/28/2011	DW

CLIENT

Winnipeg

PROJECT

Memorial Garden Site Works
Brookside and Transcona Cemeteries
Winnipeg, Manitoba

DRAWN BY	CL	DATE	24 OCTOBER, 2011
APPROVED BY	DW	SCALE	1:100 METRIC

DRAWING TITLE

TRANSCONA EXISTING CONDITIONS AND SITE SURVEY

PROJECT NO.	SHEET NO.	REVISION NO.
1118	T-L1	0