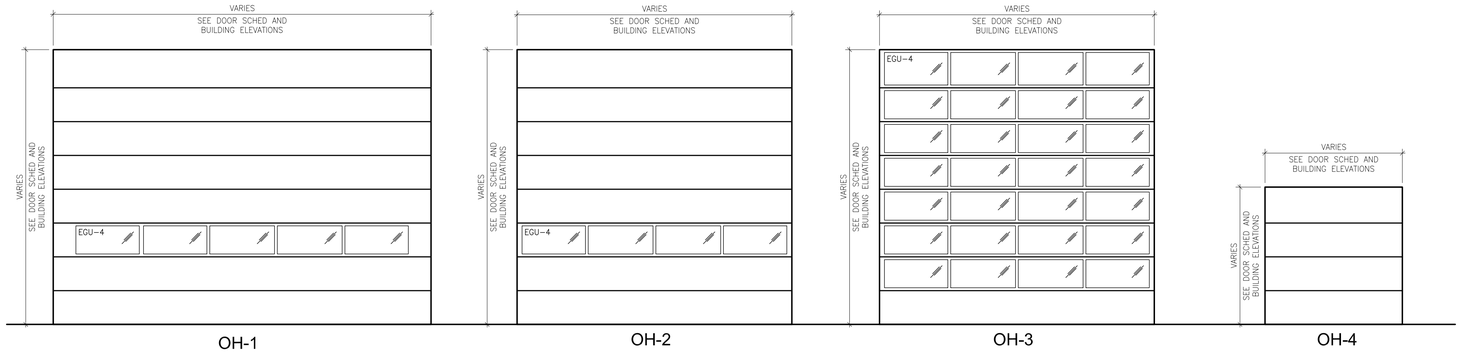

OVERHEAD DOOR TYPES

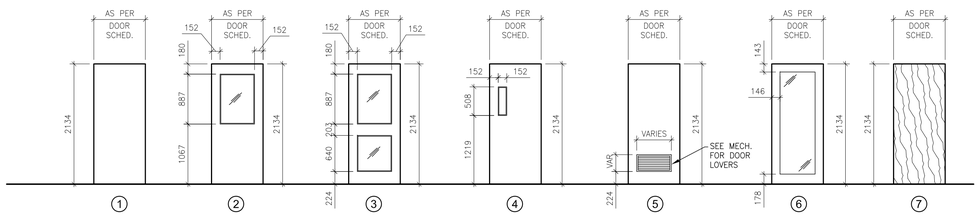

DOOR TYPES

NOTE: SEE DOOR SCHEDULE FOR GLAZING TYPES

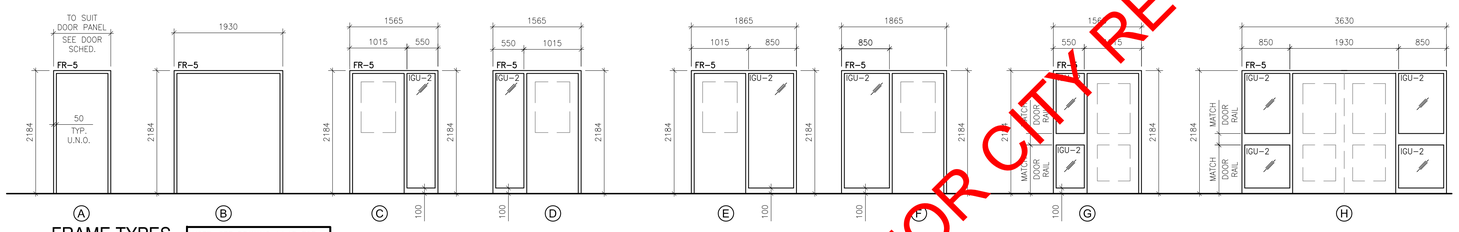

FRAME TYPES

NOTE: SEE DRAWING A4.15 FOR FRAME CODES

ISSUED FOR CITY REVIEW 11-06-2012

REV	DESCRIPTION	DATE	BY
3	ISSUED FOR REVIEW	08 JUNE 2012	MM
2	ISSUED FOR DRAWING REVIEW	JUN 1, 2012	MM
1	DRAWING UPDATE	APR 18, 2012	IC

PROVINCE OF MANITOBA — AFFINITY ARCHITECTURE INC. — APPROVED ARCHITECTURAL CORPORATION — No.083

PROVINCE OF MANITOBA — MAREK MUSIL — REGISTERED ARCHITECT

ERNST HANSCH CONSTRUCTION LTD.
3 TERRACON PLACE
WINNIPEG, CANADA R2J 4B3
TEL. (204) 233 7881
FAX (204) 233 4733
general@ehansch.com
www.ehansch.com

CLIENT: CITY OF WINNIPEG PUBLIC WORKS DEPARTMENT

PROJECT NUMBER: 1511

DRAWN BY: MD

DATE: JAN. 5, 2012

SCALE: AS SHOWN

PROJECT TITLE:
CITY OF WINNIPEG
PUBLIC WORKS EAST YARD COMPLEX
MAIN OFFICE & GARAGES

SHEET TITLE:
DOOR & FRAME ELEVATIONS

SHEET NUMBER: A4.14

REVISION NUMBER: R0