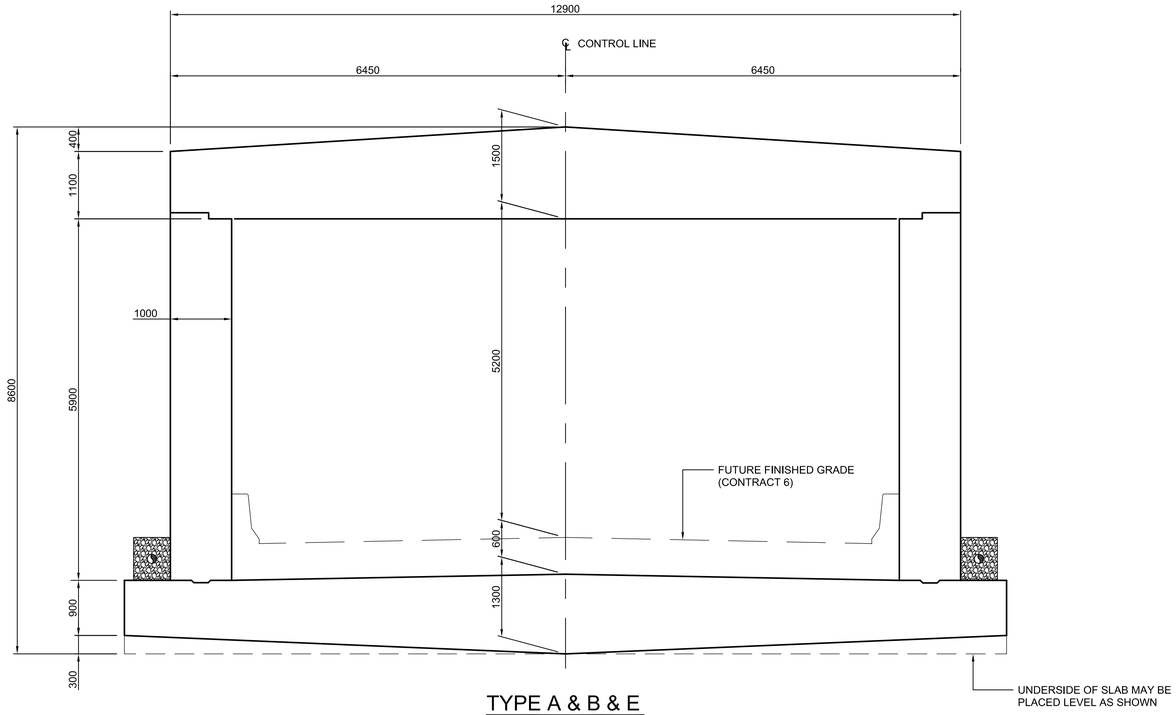

TYPE A & B & E

SCALE 1:50

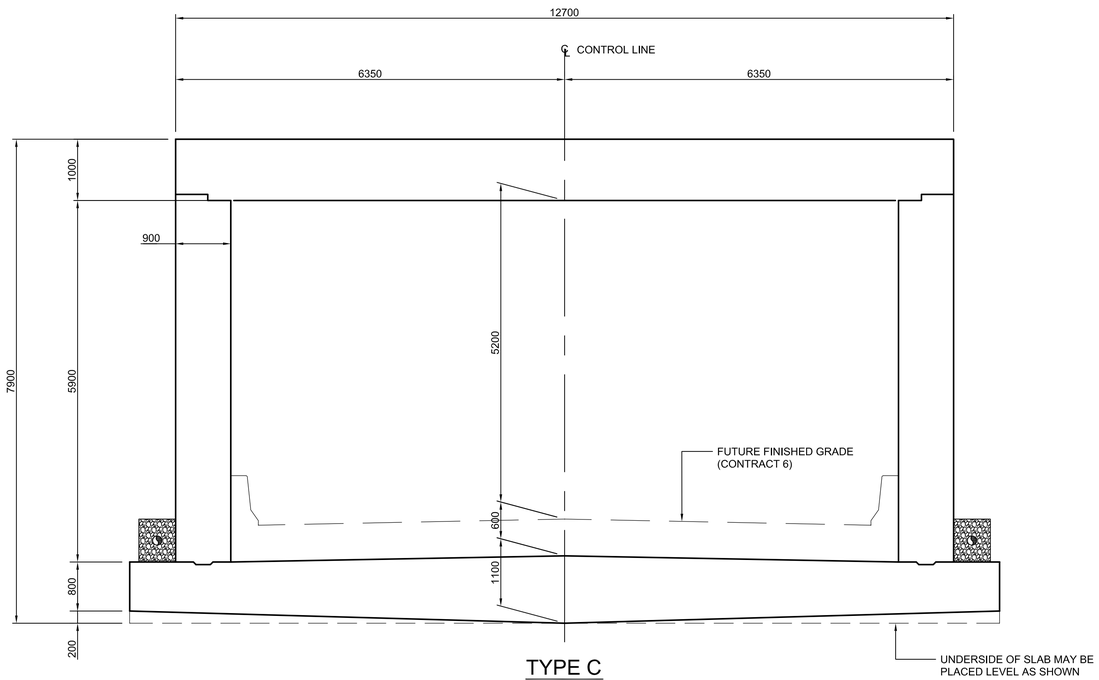

TYPE C

SCALE 1:50

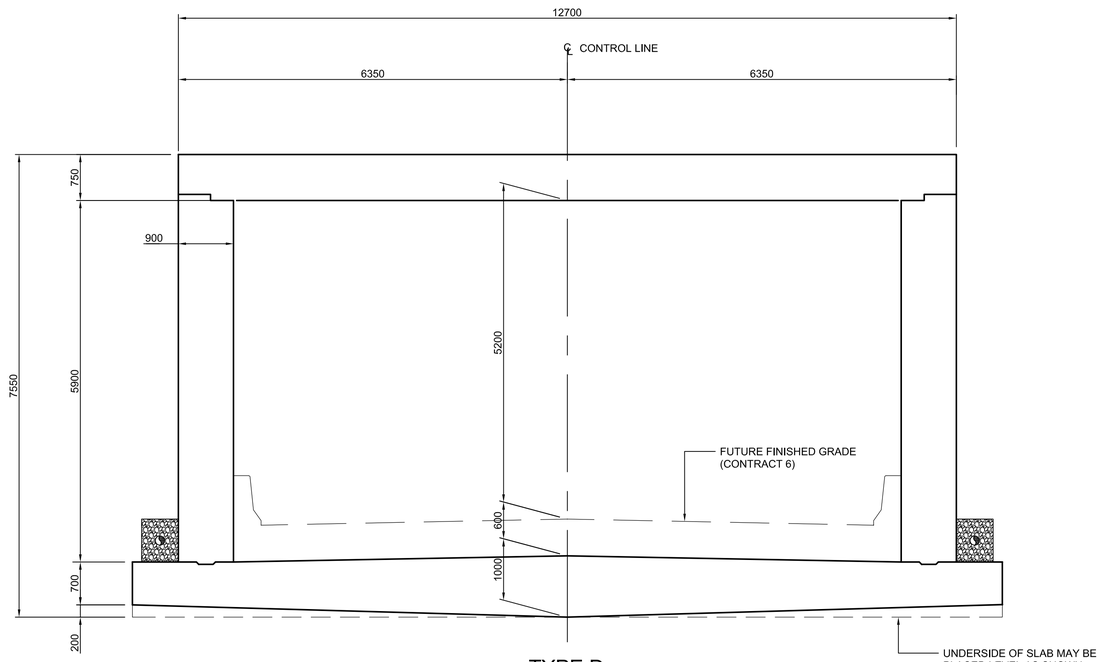

TYPE D

SCALE 1:50

APEGM
Certificate of Authorization
Dillon Consulting Limited (MB)
No. 1789 **Date:** OCTOBER 13, 2009

LOCATION UNDERGROUND STRUCTURES — APPROVED
DERRICK SAEDAL — NOV. 4, 2009
SUPV. U/G STRUCTURES COMMITTEE — DATE

NOTE:
LOCATION OF UNDERGROUND STRUCTURES AS SHOWN ARE BASED ON THE BEST INFORMATION AVAILABLE, BUT NO GUARANTEE IS GIVEN THAT ALL EXISTING UTILITIES ARE SHOWN OR THAT THE GIVEN LOCATIONS ARE EXACT. CONFIRMATION OF EXISTENCE AND EXACT LOCATION OF ALL SERVICES MUST BE OBTAINED FROM THE INDIVIDUAL UTILITIES BEFORE PROCEEDING WITH CONSTRUCTION.

B.M. ELEV.

NO.	REVISIONS	DATE	BY
0	ISSUED FOR CONSTRUCTION	11/30/2009	RCB

DESIGNED BY	KGW
DRAWN BY	RCB
CHECKED BY	KGW
APPROVED BY	DPK
HOR. SCALE	AS SHOWN
VERTICAL	AS SHOWN
DATE	2009/06/24

DILLON CONSULTING

RELEASED FOR CONSTRUCTION
DATE

ENGINEER'S SEAL
PROVINCE OF MANITOBA — K.G. WILLIS — Member 33036 — REGISTERED PROFESSIONAL ENGINEER
2009-11-30

CONSULTANT PROJECT NO.
088813

Winnipeg

THE CITY OF WINNIPEG
TRANSIT DEPARTMENT

SOUTHWEST RAPID TRANSIT CORRIDOR - STAGE 1
TRANSITWAY TUNNEL AT CN RIVERS SUBDIVISION
MILEAGE 1.38 & ASSOCIATED WORKS

TUNNEL GEOMETRY

CITY DRAWING NUMBER: U237-09-08
SHEET 08 OF 73
CONSULTANT DRAWING NUMBER: C4-G107-C

G:\cad\088813\Contract\Contract 1\Current\C4-G107-P.dwg