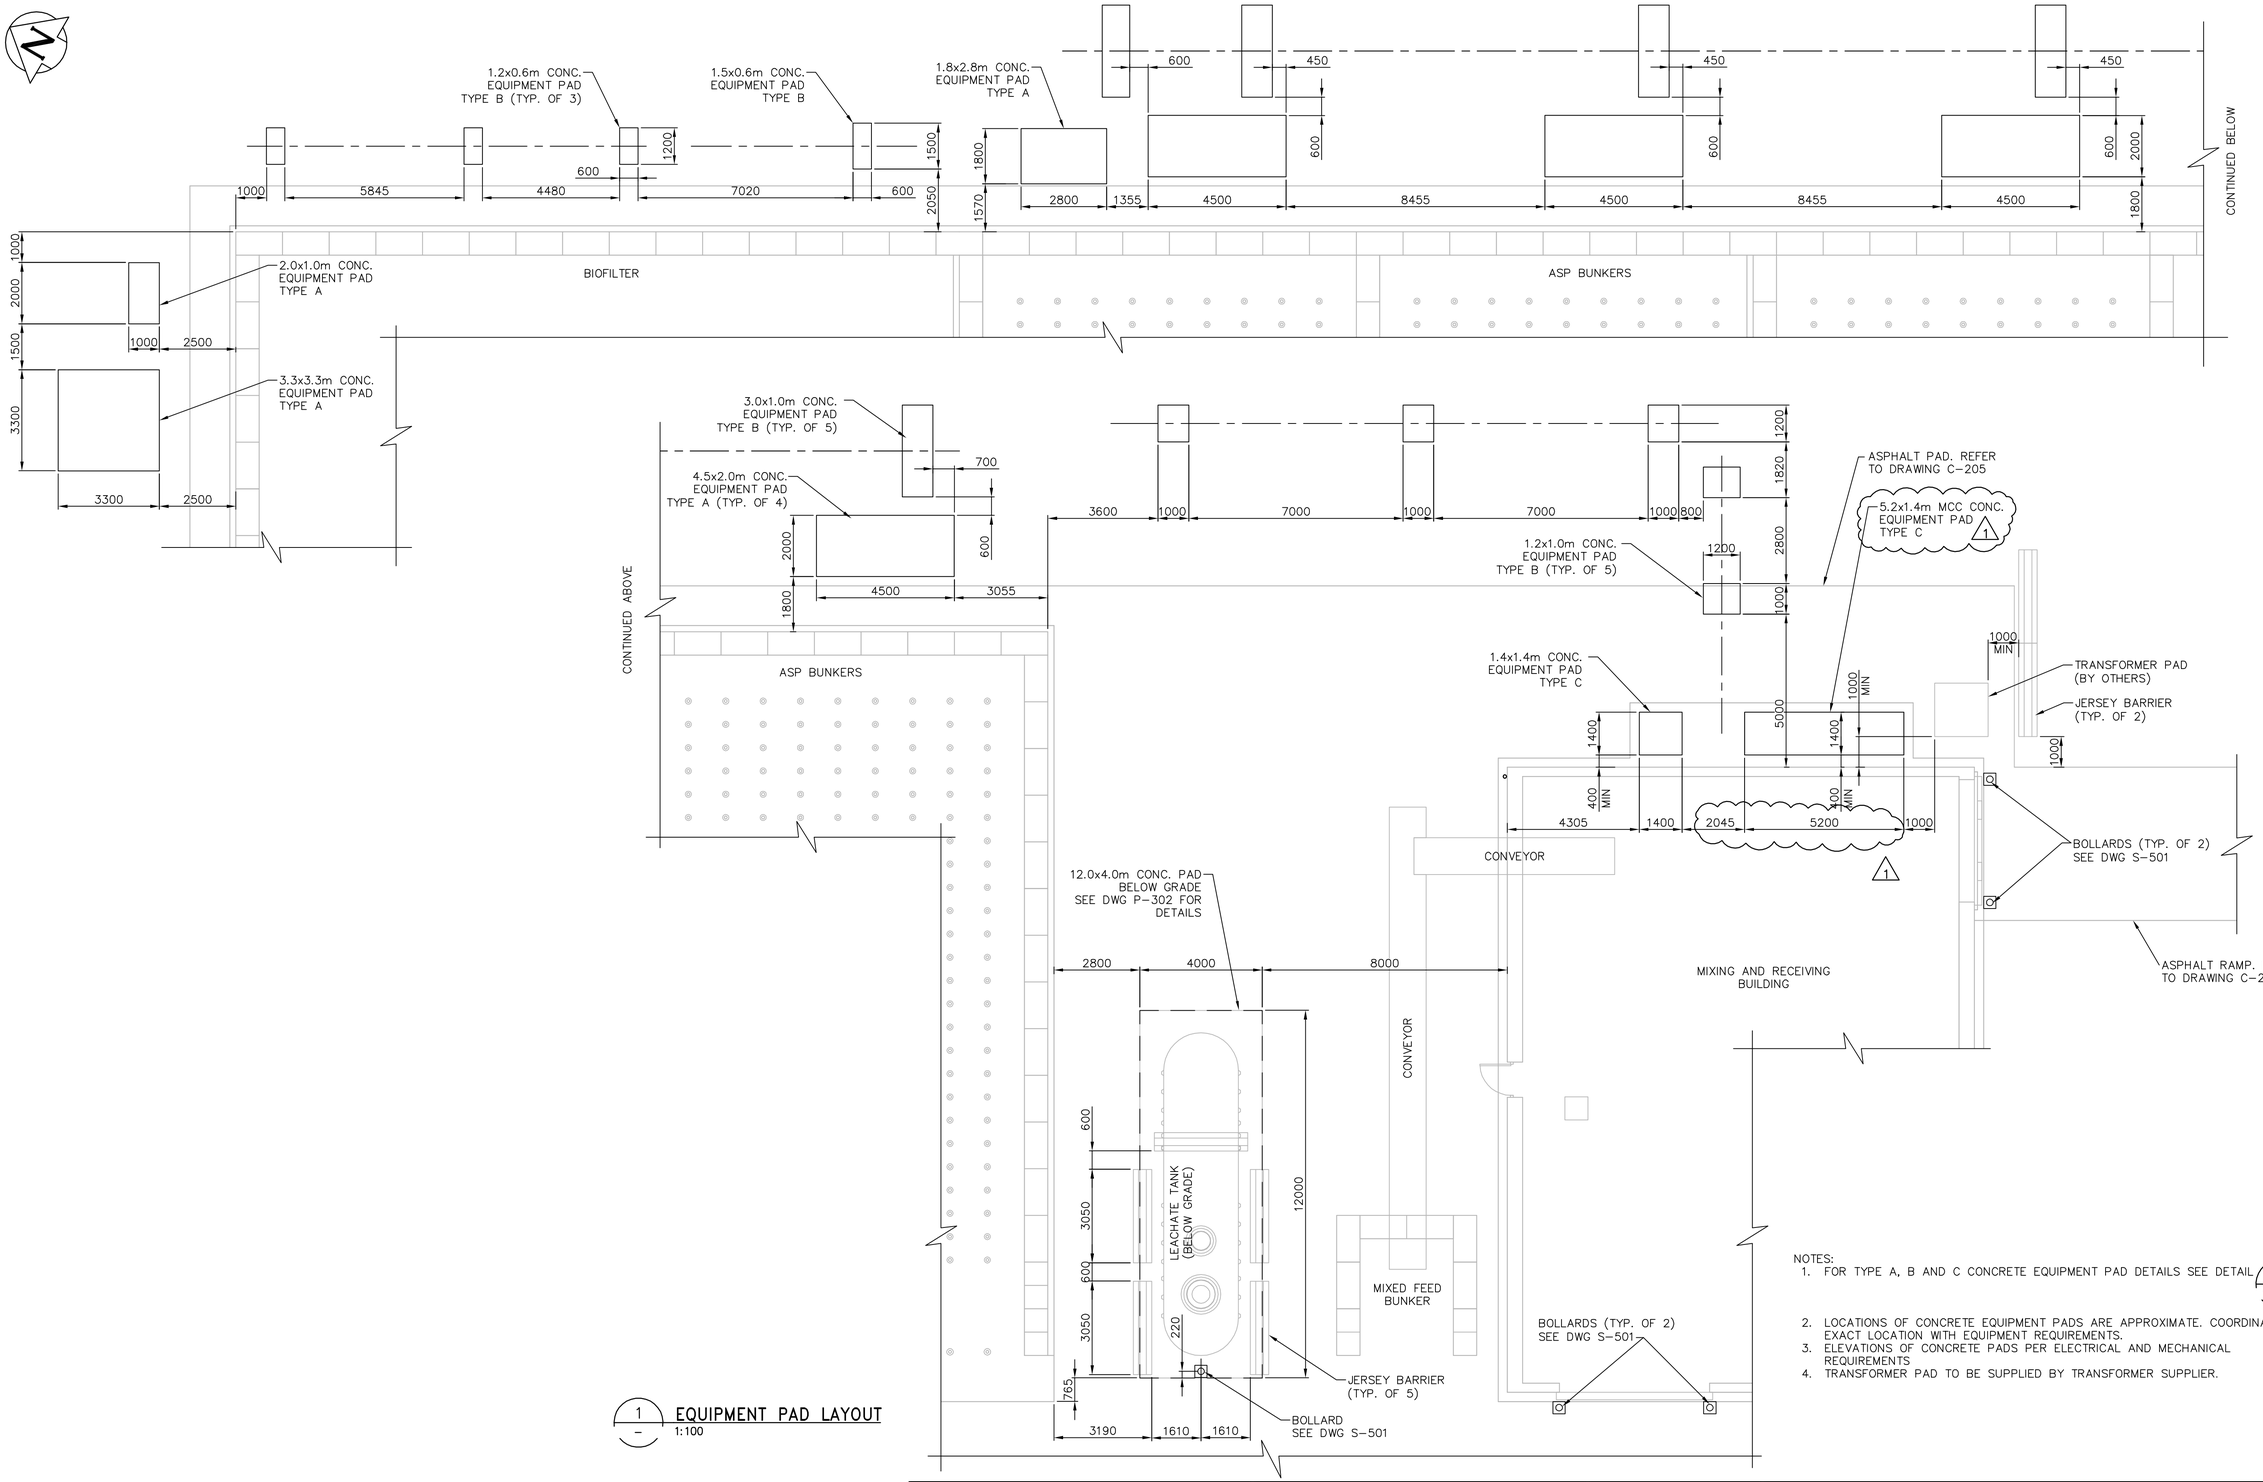

1 EQUIPMENT PAD LAYOUT
1:100

NOTES:
1. FOR TYPE A, B AND C CONCRETE EQUIPMENT PAD DETAILS SEE DETAIL 4/S-501
2. LOCATIONS OF CONCRETE EQUIPMENT PADS ARE APPROXIMATE. COORDINATE EXACT LOCATION WITH EQUIPMENT REQUIREMENTS.
3. ELEVATIONS OF CONCRETE PADS PER ELECTRICAL AND MECHANICAL REQUIREMENTS
4. TRANSFORMER PAD TO BE SUPPLIED BY TRANSFORMER SUPPLIER.

B.M.
ELEV.
CONSTRUCTION COMPLETION DATE: YYYY MM DD

NO.	REVISIONS	DATE	BY
1	ISSUED FOR ADDENDUM 2	13/02/26	JBC
0	ISSUED FOR CONSTRUCTION	13/01/25	JK

CH2MHILL®

DESIGNED BY	KS	CHECKED BY	KS
DRAWN BY	JBC	APPROVED BY	BM
SCALE: HORIZONTAL	AS SHOWN	RELEASED FOR CONSTRUCTION	
VERTICAL	–		
DATE	2013 01 25	DATE	

PLOT DATE: 2013 02 26

ENGINEER'S SEAL
ORIGINAL SIGNED BY R.P. PARIKH 13/01/25

CONSULTANT DRAWING NUMBER
S-231

BID OPPORTUNITY: 839-2012

Winnipeg
THE CITY OF WINNIPEG
WATER AND WASTE DEPARTMENT
ENGINEERING DIVISION

BRADY ROAD RESOURCE MANAGEMENT FACILITY
LEAF AND YARD WASTE AND
PILOT BIOSOLIDS COMPOSTING
STRUCTURAL
CONCRETE EQUIPMENT PAD LAYOUT

SHEET 23 OF 45
CITY DRAWING NUMBER
1-0400B-S0008-001-01

FILE PATH: C:\pw_workdir\ch2mhill_wbg\jcortez1\d0198708\
FILE NAME: S-231_438634.DWG