


A C–206 BIOSOLIDS POND SECTION
H: 1:250 V: 1:25

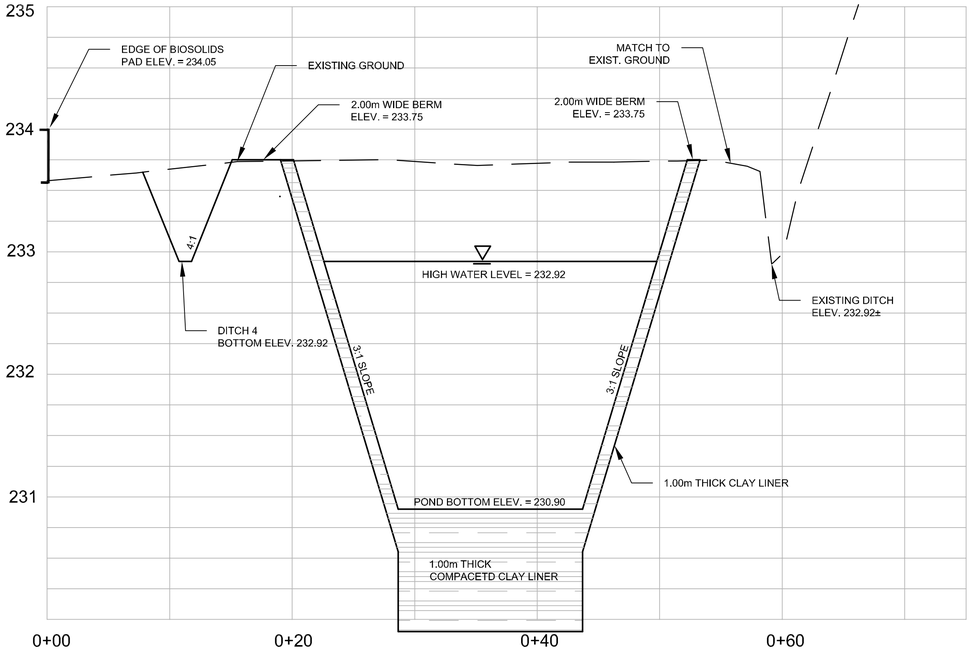


B C–206 LEAF & YARD WASTE POND SECTION (BY OTHERS)
H: 1:250 V: 1:25

APEGM
Certificate of Authorization
CH2M HILL Canada Ltd.
No. 1441 Date: January 25, 2013

B.M.
ELEV.

CONSTRUCTION COMPLETION DATE: YYYY MM DD
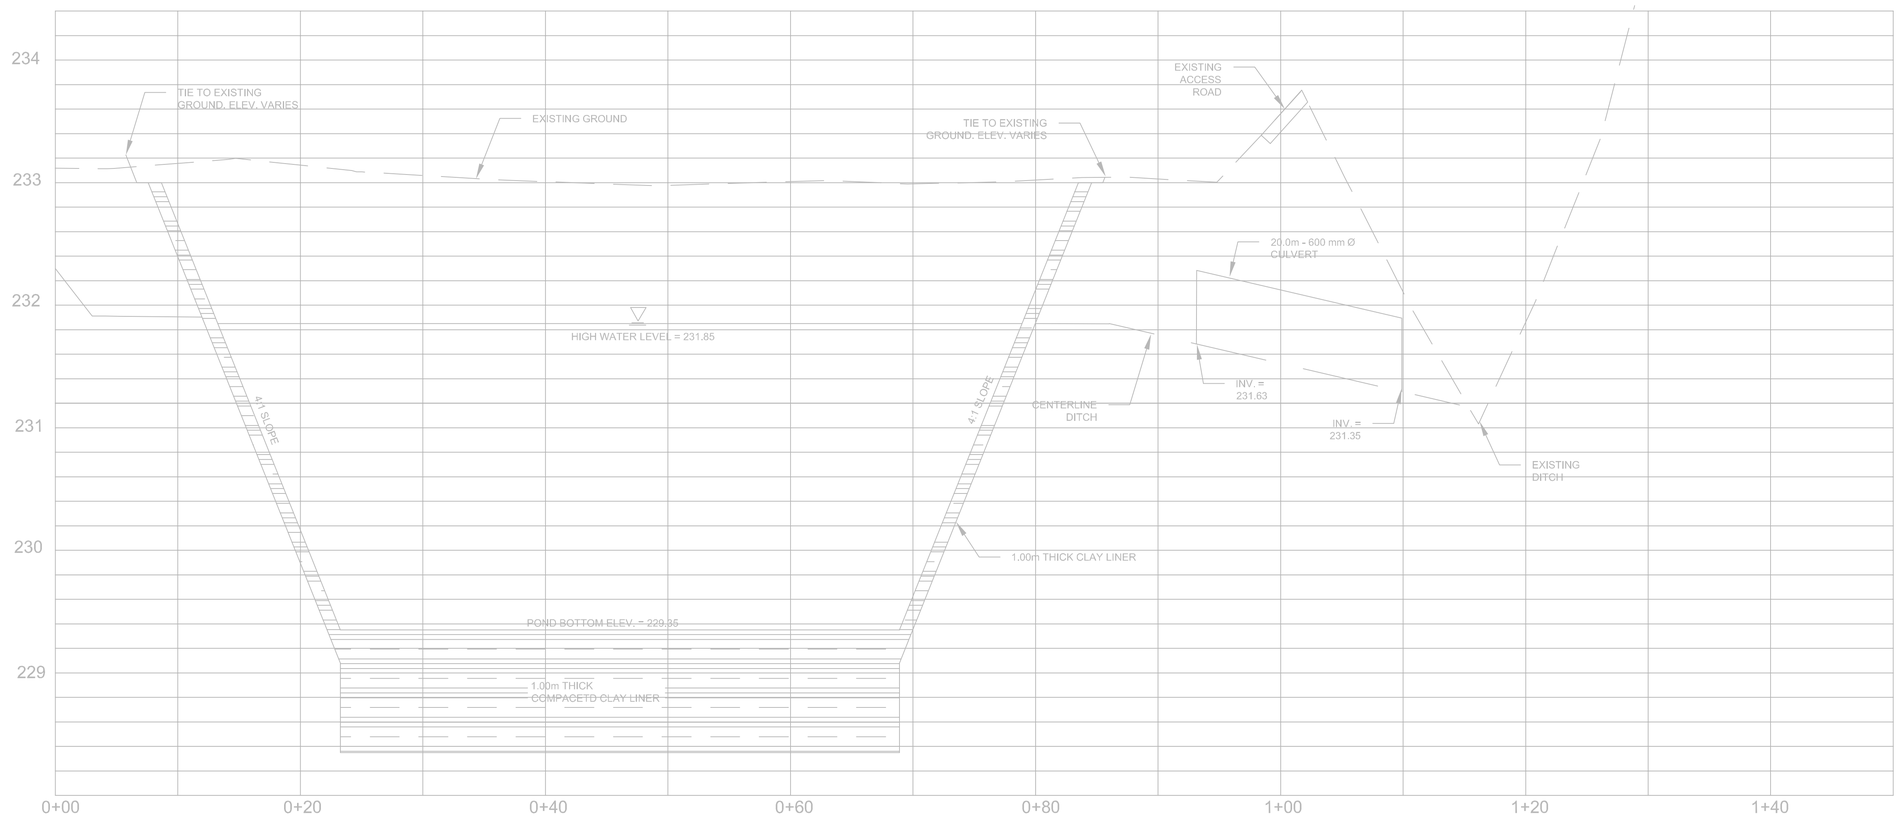
| NO. | REVISIONS | DATE | BY |
|---|---|---|---|
| 0 | ISSUED FOR CONSTRUCTION | 13/01/25 | GMH |

CH2MHILL®

| | | | |
|---|---|---|---|
| DESIGNED BY | BW | CHECKED BY | BW |
| DRAWN BY | GH | APPROVED BY | BM |
| SCALE: HORIZONTAL | 250 | RELEASED FOR CONSTRUCTION | |
| VERTICAL | 25 | | |
| DATE | 2013 01 25 | DATE | |

ENGINEER'S SEAL
PROVINCE OF MANITOBA
B.W. WILLIAMSON
Member
REGISTERED PROFESSIONAL ENGINEER

CONSULTANT DRAWING NUMBER
C–207

Winnipeg
THE CITY OF WINNIPEG
WATER AND WASTE DEPARTMENT
ENGINEERING DIVISION

BRADY ROAD RESOURCE MANAGEMENT FACILITY
LEAF AND YARD WASTE AND
PILOT BIOSOLIDS COMPOSTING
CIVIL
BIOSOLIDS POND & L&YW POND SECTIONS

SHEET 9 OF 45
CITY DRAWING NUMBER
1–0400B–C0007–001–00

PLOT DATE: 2013 02 06
BID OPPORTUNITY: 839–2012
FILE PATH: C:\pw_workdir\ch2mhill_wbg\jcortez1\d0198664\
FILE NAME: C–207.dwg