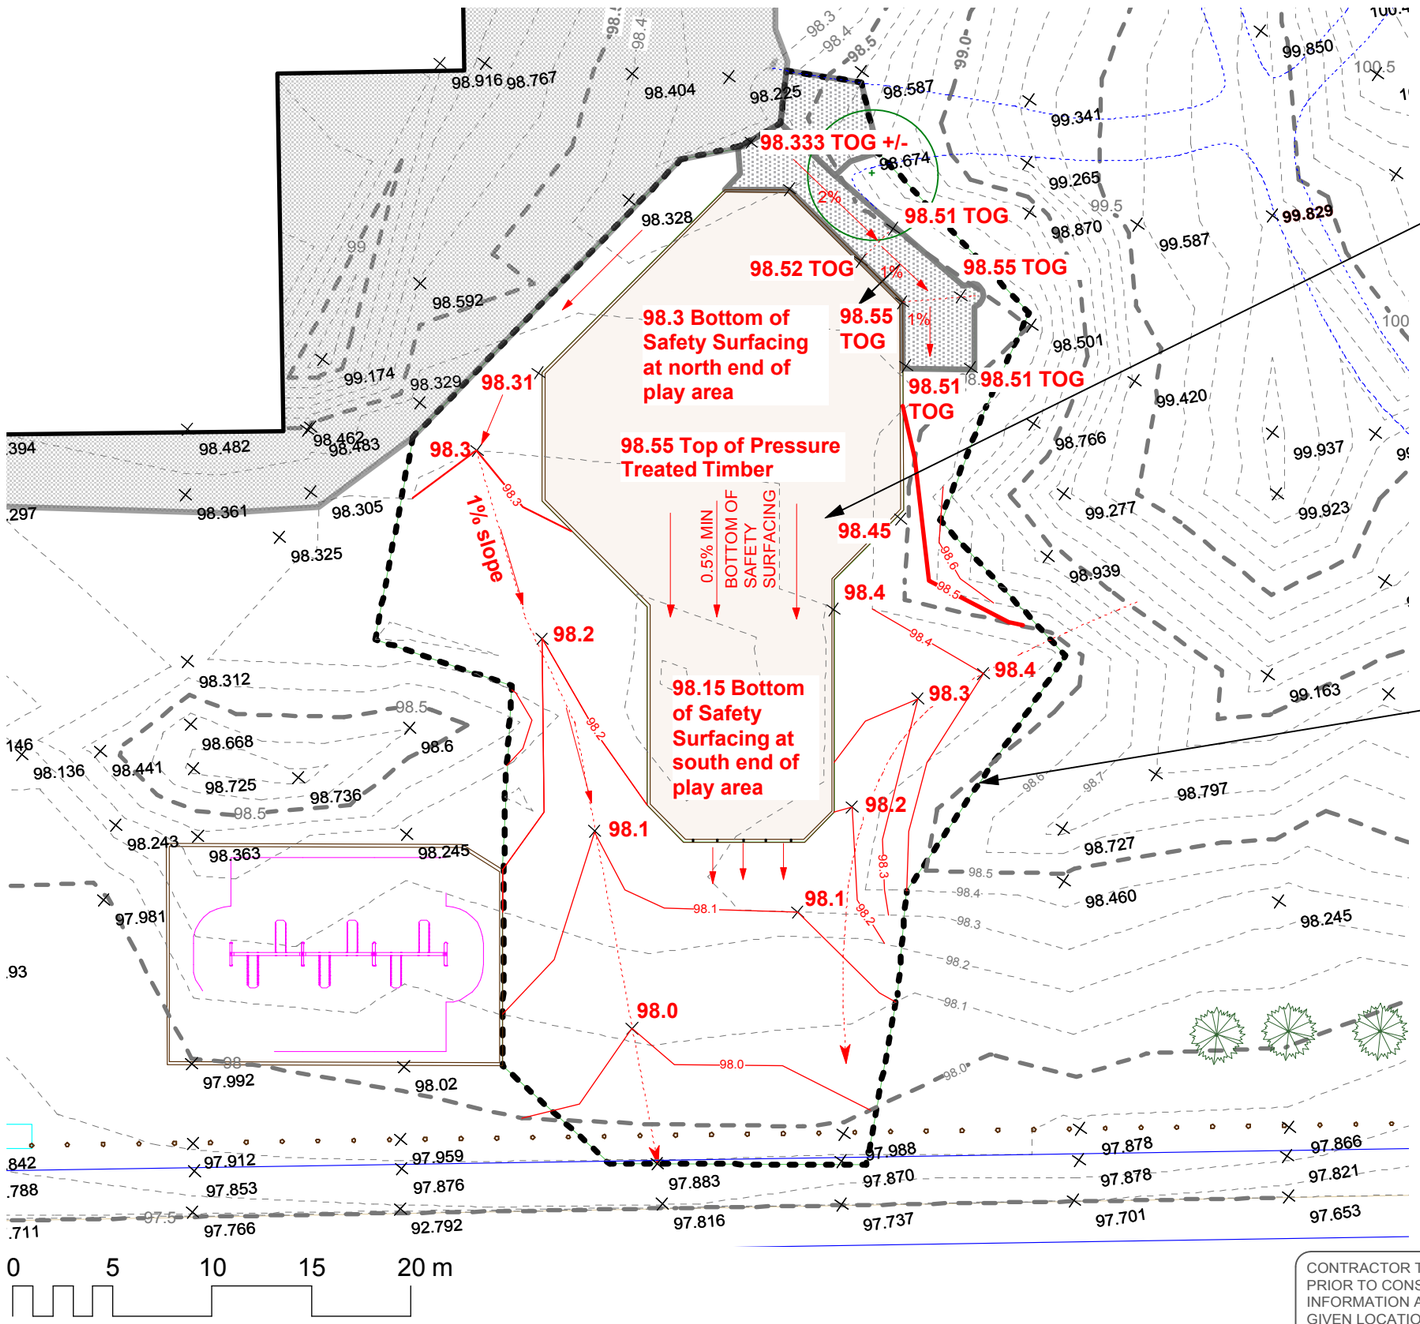

Play Area to be built on grade with minimal excavation. To drain Play Area drill min. 50mm diameter holes in south timber every 1.2m min. to allow water to escape.

Bottom of safety surfacing grade to slope towards south edge of timbers at a minimum 0.5% slope

Swale earth to drain low areas - minimize excavation as much as possible- use excess fill on site to fill in old peastone play areas

Grading Extents

LEGEND

TOT = TOP OF PRESSURE TREATED TIMBER

TOG = TOP OF GRANULAR

= EXISTING CONTOUR

= PROPOSED CONTOUR

CONTRACTOR TO CONFIRM ALL DIMENSIONS AND REPORT ANY DISCREPANCIES TO CONTRACT ADMINISTRATOR PRIOR TO CONSTRUCTION. LOCATION OF UNDERGROUND STRUCTURES AS SHOWN ARE BASED ON THE BEST INFORMATION AVAILABLE BUT NO GUARANTEE IS GIVEN THAT ALL EXISTING UTILITIES ARE SHOWN OR THAT THE GIVEN LOCATIONS ARE EXACT. CONFIRMATION OF EXISTENCE AND EXACT LOCATION OF ALL SERVICES MUST BE OBTAINED FROM THE INDIVIDUAL UTILITIES BEFORE PROCEEDING WITH CONSTRUCTION.

Winnipeg

THE CITY OF WINNIPEG
Planning, Property and Development Department
Planning and Land Use Division
Unit 15 - 30 Fort Street, Winnipeg, MB, (R3C 4X5)

DESIGNED BY		CHECKED BY	
DRAWN BY	SP	APPROVED BY	
HORIZ. SCALE / VERT. SCALE	1:300		
DATE	March 2013		

MANAGER, PARK AND OPEN SPACES — DATE

MANAGER, PLANNING AND LAND USE DIVISION — DATE

DRAWING TITLE
Harold Hatcher School and Park
Playstructure Renewal
Grading

SITE ADDRESS 480 Redonda Street

DRAWING NO.
H.4-K3

BID OPPORTUNITY NO.
243-2013

06-01-23 Template.mcd Monday, January 23, 2006