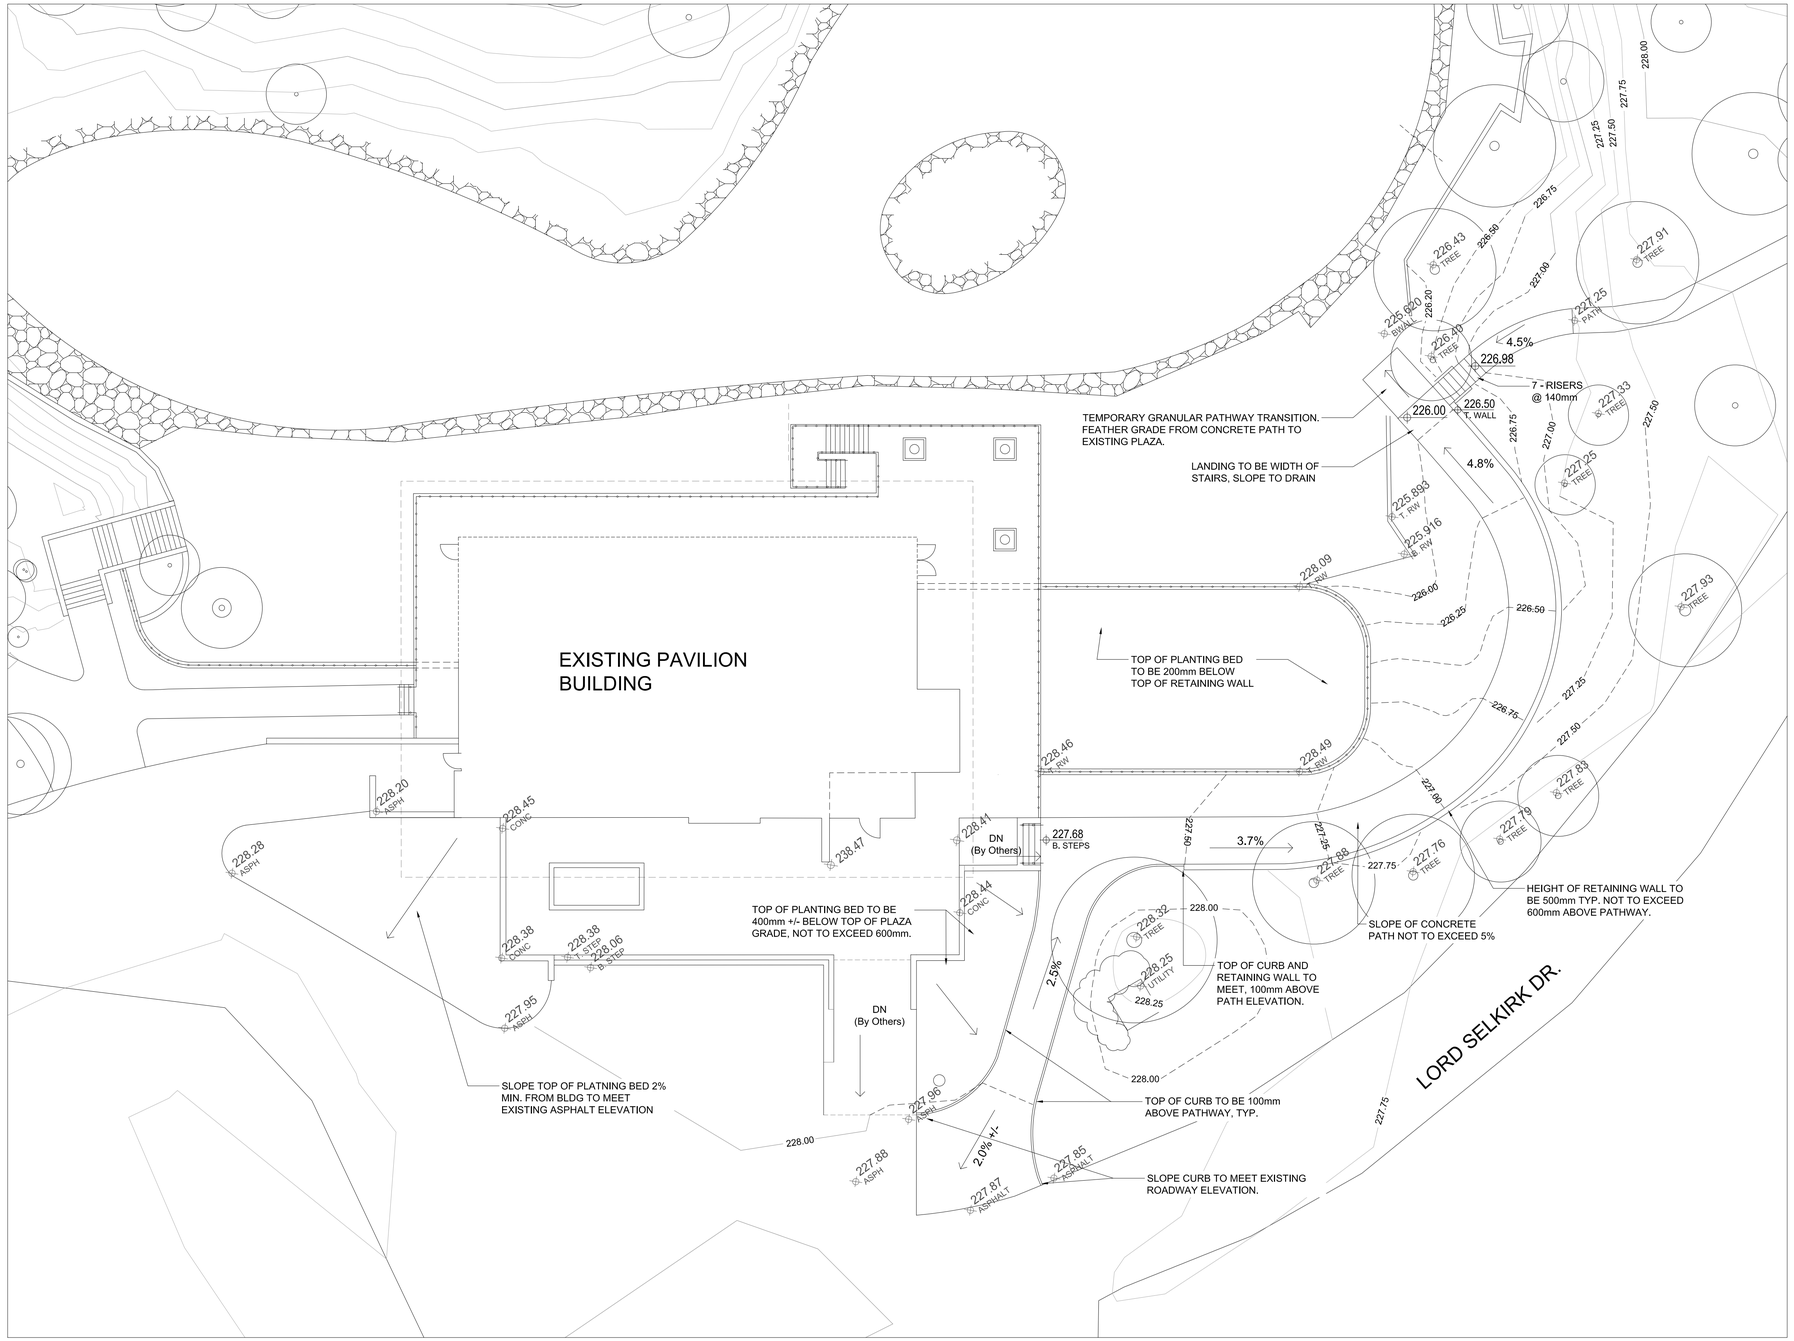


NOTES:

LEGEND - EXISTING

- TREES
- SHRUBS
- GUARDRAIL/ HANDRAIL
- CONTOUR, 0.25M INTERVAL
- 228.44 TS, CONC — SPOT ELEVATION

LEGEND - PROPOSED

- CONTOUR, 0.25M INTERVAL
- 226.50 T. WALL — SPOT ELEVATION
- 2.0% +/- — SLOPE/ DIRECTION OF FLOW

## GRADING NOTES:

1. CONTRACTOR TO VISIT SITE TO BECOME FAMILIAR WITH EXISTING CONDITIONS PRIOR TO SUBMISSION OF BID.
2. CONTRACTOR TO ENSURE POSITIVE DRAINAGE AWAY FROM BUILDING.
3. REFER TO L-02 FOR SURFACING DETAILS.

# TENDER SET NOT FOR CONSTUCITON

| REV | YY / MM / DD | DESCRIPTION | BY |
|---|---|---|---|
| 0 | 13 / 07 / 05 | ISSUED FOR CITY REVIEW | DKM |

A, SECTION LETTER OR DETAIL NUMBER,
B, DRAWING WHERE SECTION OR DETAIL IS DRAWN,

OR

A, DRAWING WHERE SECTION OR DETAIL IS INDICATED,
--- SECTION OR DETAIL SHOWN ON SAME DRAWING,

A / B — A / ---

SEAL

SCATLIFF +MILLER +MURRAY Inc.
TEL 204 927-3444
FAX 204 927-3443
1120 - 201 PORTAGE AVENUE
WINNIPEG, MB, CANADA

CLIENT: CITY OF WINNIPEG

PROJECT: PEGUIS PAVILION LANDSCAPING

TITLE: GRADING PLAN

| DESIGN | DRAWN | DATE - Y / M / D | SCALE |
|---|---|---|---|
| JW / AH | AH | 13/07/05 | 1:150 |
| CHECKED | APPROVED | JOB NO. | DRAWING NO. |
| DKM | DKM | 12-0107-002 | L-03 |

sheet size - Super A1 24" x 36" | plotscale - 1:1 (metric)
CAD File Name: kp_base_detailed design_working_tender 1.dwg