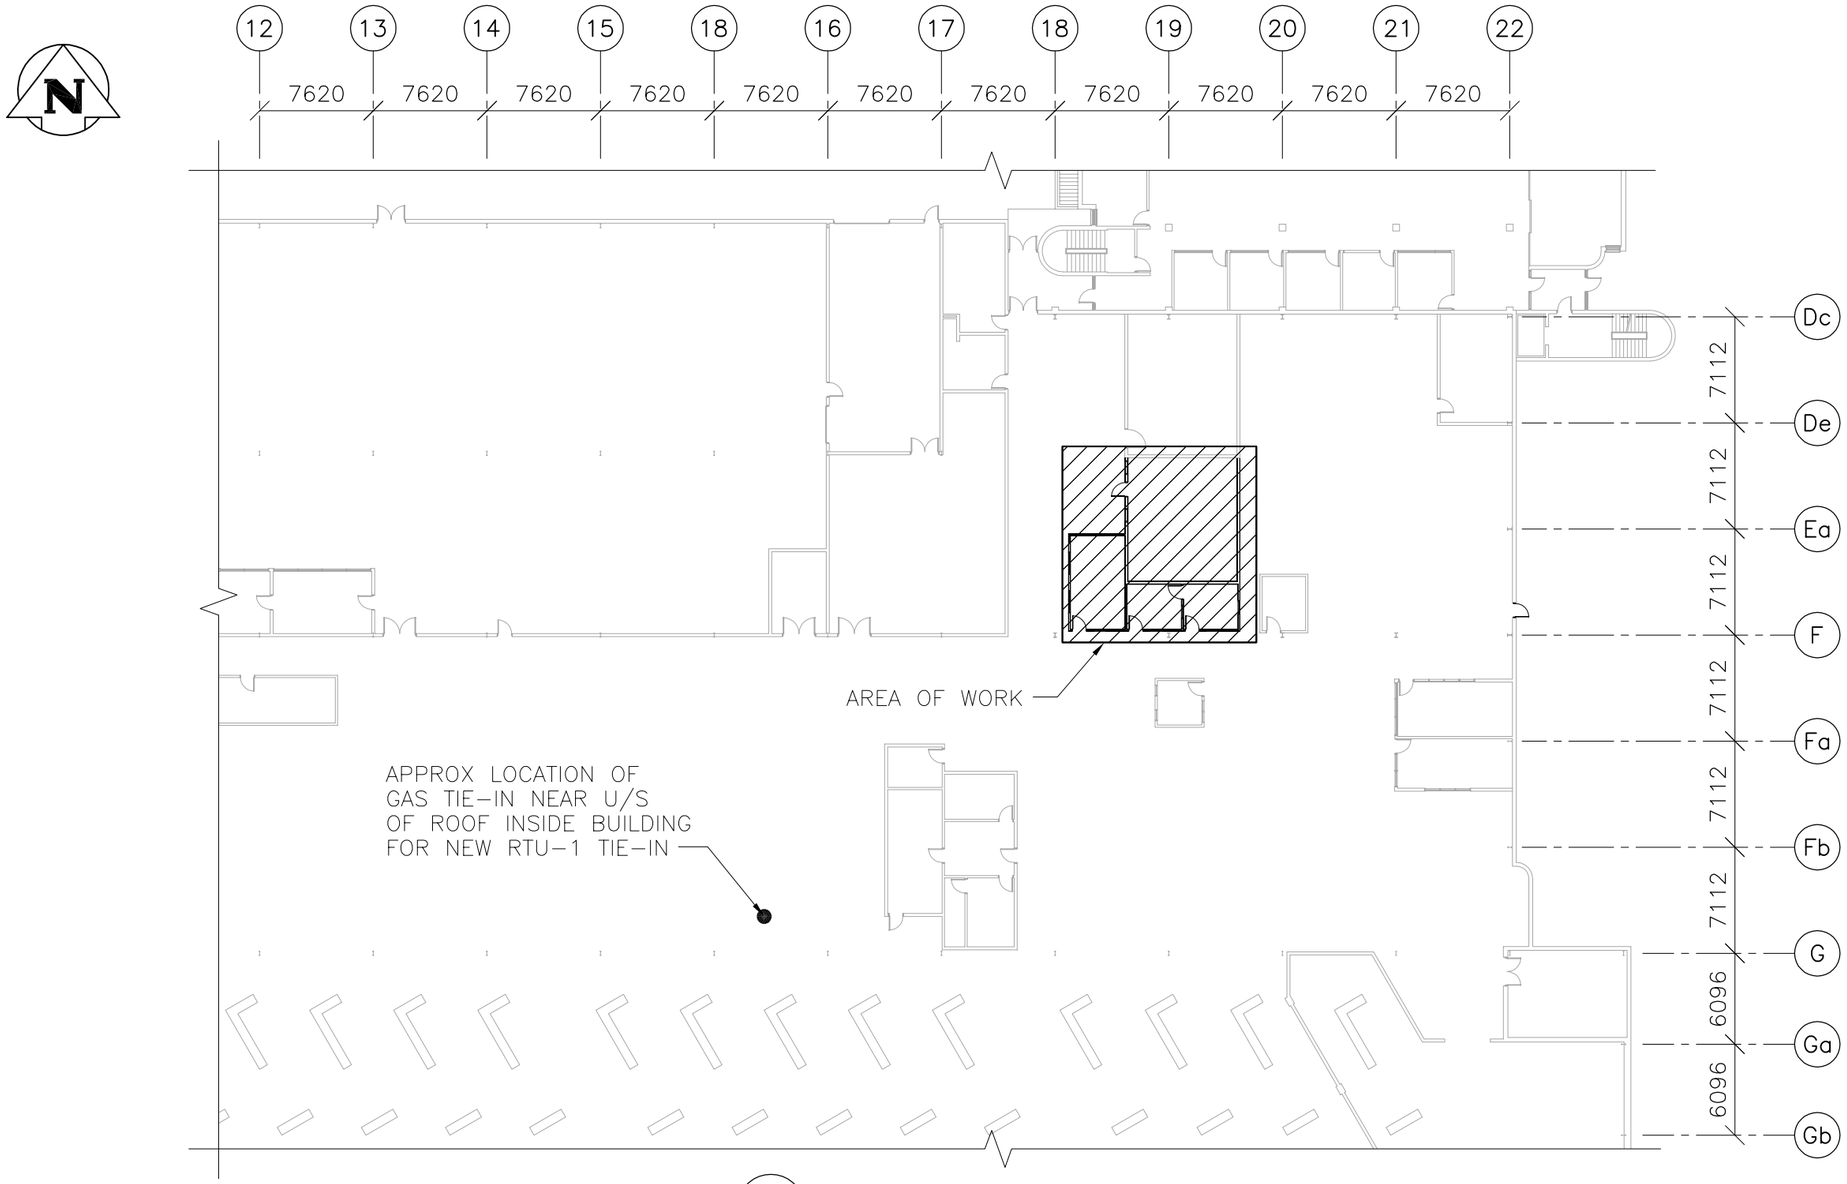

1 PARTIAL MAIN FLOOR PLAN
1 : 400

GENERAL NOTES:

1. DO NOT SCALE DRAWING.
2. MECHANICAL CONTRACTOR SHALL CONFIRM THE EXACT LOCATION OF GAS TIE-IN AND ROUTE NEW PIPING IN STRAIGHT RUNS. COORDINATE AROUND EXISTING BUILDING SERVICES, EQUIPMENT, PIPING, LIGHTING, ETC.

1:400 4 2 0 4 8 12 16 20m

NO.	DATE	DESCRIPTION	PREPARED	REVIEW	DESIGN	AUTHORIZE
A	13.07.12	ISSUED W/ ADDENDUM No. 01	EV	JS	JS	DP

REVISIONS/ISSUE — DRAFTING — ENGINEERING

NO.	DESCRIPTION

REFERENCE DRAWINGS

THE CONTENT OF THIS DOCUMENT IS NOT INTENDED FOR THE USE OF, NOR IS IT INTENDED TO BE RELIED UPON BY ANY PERSON, FIRM OR CORPORATION OTHER THAN THE CLIENT AND TETRA TECH WEI Inc. (Tetra Tech). TETRA TECH WEI Inc.(Tetra Tech) DENIES ANY LIABILITY WHATSOEVER TO OTHER PARTIES FOR DAMAGES OR INJURY SUFFERED BY SUCH THIRD PARTY ARISING FROM THE USE OF THIS DOCUMENT BY THEM, WITHOUT THE EXPRESSED WRITTEN AUTHORITY OF TETRA TECH WEI Inc. (Tetra Tech) AND OUR CLIENT. THIS DOCUMENT IS SUBJECT TO FURTHER RESTRICTIONS IMPOSED BY THE CONTRACT BETWEEN THE CLIENT AND TETRA TECH WEI Inc. (Tetra Tech) AND THESE PARTIES PERMISSION MUST BE SOUGHT REGARDING THIS DOCUMENT IN ALL OTHER CIRCUMSTANCES.

TETRA TECH

AUTHORIZED BY:
DATE: 13.07.09
CLIENT DRAWING NO.

CLIENT
CITY OF WINNIPEG
TRANSIT DEPARTMENT

DRAWING DESCRIPTION
ELECT SECTION RENOVATION AT THE WPG TRANSIT GARAGE, 421 OSBORNE ST
PARTIAL MAIN FLOOR PLAN - GAS TIE-IN

DESIGNED BY:	JS	DRAWN BY:	EV	DRAWING NO.	REV.
REVIEWED BY:	JS	SCALE:	AS NOTED	1329720200-SKT-M0001	A

B (17" x 11")