1 TYPICAL ASPHALT PAVEMENT REPLACEMENT
NTS

2 TYPICAL GRAVEL PAVEMENT REPLACEMENT
NTS

3 TYPICAL SOIL REPLACEMENT
NTS

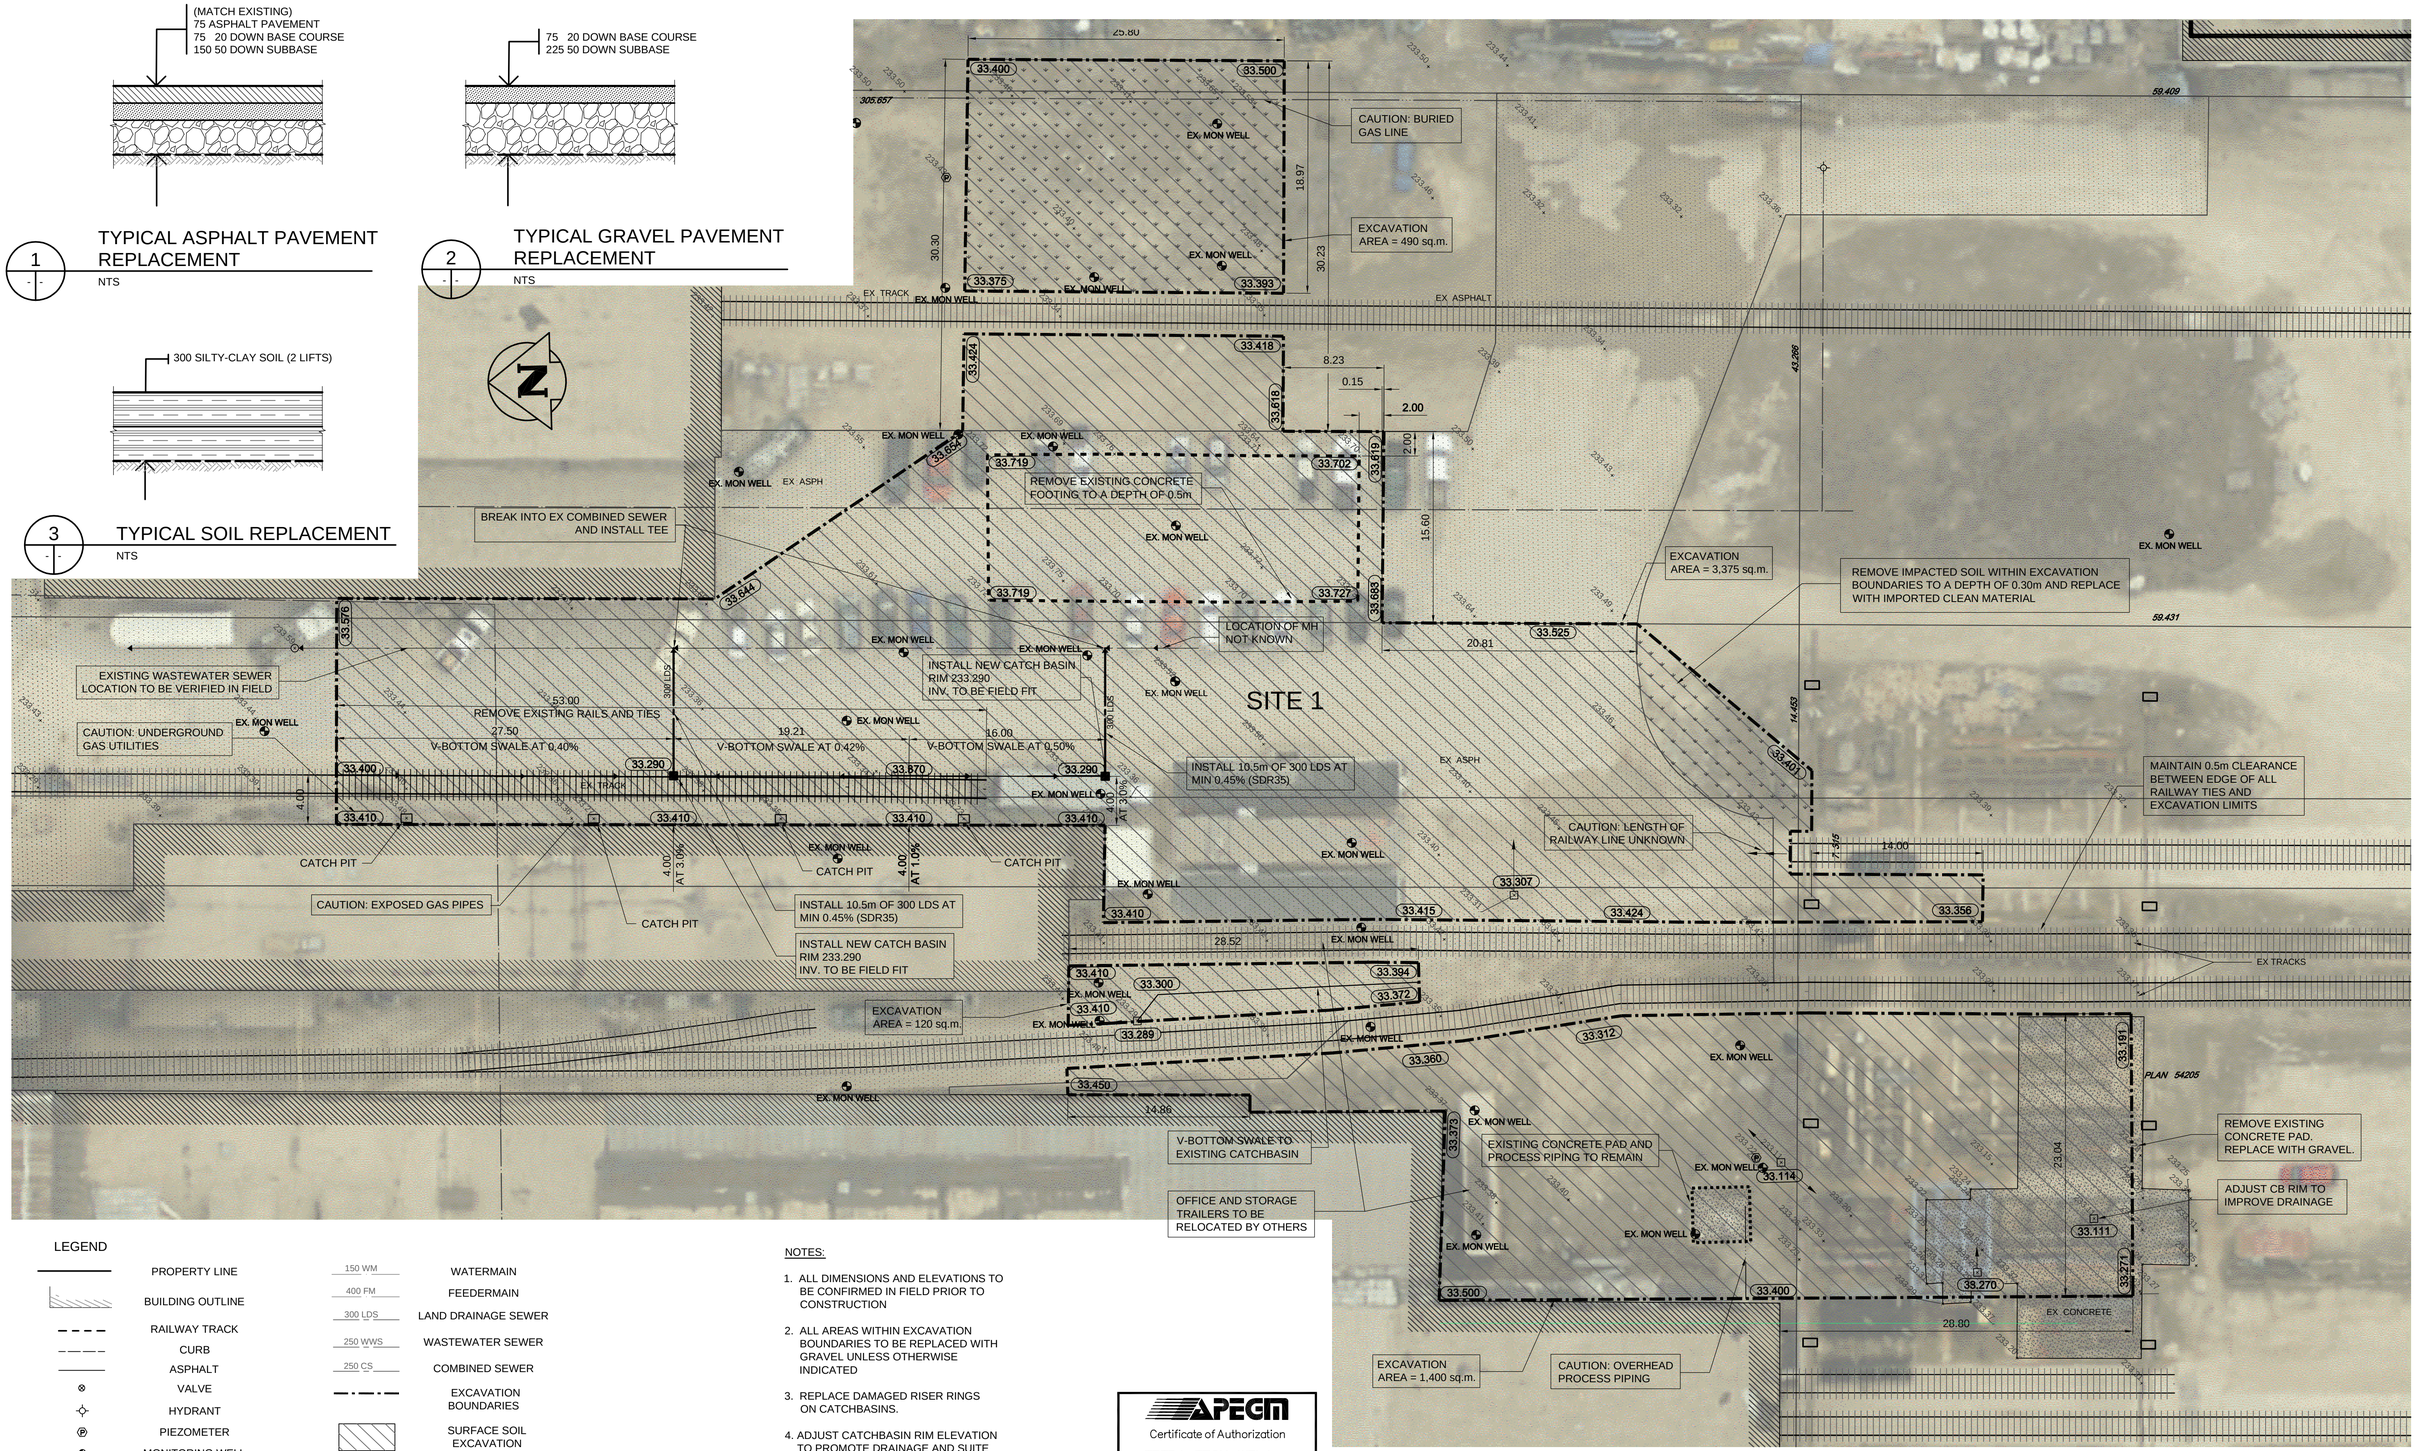

1:250 5 0 5 10m

LEGEND

	PROPERTY LINE	150 WM	WATERMAIN
	BUILDING OUTLINE	400 FM	FEEDERMAIN
	RAILWAY TRACK	300 LDS	LAND DRAINAGE SEWER
	CURB	250 WWS	WASTEWATER SEWER
	ASPHALT	250 CS	COMBINED SEWER
	VALVE		EXCAVATION BOUNDARIES
	HYDRANT		SURFACE SOIL EXCAVATION
	PIEZOMETER		ASPHALT
	MONITORING WELL		CONCRETE
	MANHOLE		SOIL AREA
	HYDRO POLE	33.500	PROPOSED ELEVATION
	HYDRO POLE ANCHOR	× 33.500	EXISTING ELEVATION
	CATCHBASIN		
	GUTTER INLET		
	SURVEY BAR		
	SIGN POST		
	LIGHT STANDARD		

NOTES:

1. ALL DIMENSIONS AND ELEVATIONS TO BE CONFIRMED IN FIELD PRIOR TO CONSTRUCTION
2. ALL AREAS WITHIN EXCAVATION BOUNDARIES TO BE REPLACED WITH GRAVEL UNLESS OTHERWISE INDICATED
3. REPLACE DAMAGED RISER RINGS ON CATCHBASINS.
4. ADJUST CATCHBASIN RIM ELEVATION TO PROMOTE DRAINAGE AND SUITE NEW GRADES

APEGM
Certificate of Authorization
TETRA TECH WEI Inc.
No. 5313 Date: April 30, 2014

WARNING
IF POWER EQUIPMENT OR EXPLOSIVES ARE TO BE USED FOR EXCAVATION ON THIS PROJECT THE CONTRACTOR MUST:
1. NOTIFY THE GAS COMPANY OF THE PROPOSED LOCATION OF EXCAVATION.
2. TAKE PRECAUTION TO AVOID DAMAGE TO GAS COMPANY INSTALLATIONS. SEE PROVINCIAL REGULATION 140/92 FOR DETAILS.

LOCATION APPROVED
UNDERGROUND STRUCTURES

SUPV. U/G STRUCTURES COMMITTEE DATE

NOTE:
LOCATION OF UNDERGROUND STRUCTURES AS SHOWN ARE BASED ON THE BEST INFORMATION AVAILABLE. BUT NO GUARANTEE IS GIVEN THAT ALL EXISTING UTILITIES ARE SHOWN OR THAT THE GIVEN LOCATIONS ARE EXACT. CONFIRMATION OF EXISTENCE AND EXACT LOCATION OF ALL SERVICES MUST BE OBTAINED FROM THE INDIVIDUAL UTILITIES BEFORE PROCEEDING WITH CONSTRUCTION.

B.M.
ELEV.

NO.	REVISIONS	DATE	BY
01	ISSUED FOR TENDER	13.09.13	KJM
00	ISSUED FOR 99% REVIEW	13.08.29	BM

TETRA TECH

DESIGNED BY	KJM, TRC	CHECKED BY	RDW
DRAWN BY	NL	APPROVED BY	GS
HOR. SCALE:	1 : 250	RELEASED FOR CONSTRUCTION	
VERTICAL:			
DATE	13.08.29	DATE	

PROVINCE OF MANITOBA
R. D. WIZBICKI
Member
22319
REGISTERED PROFESSIONAL ENGINEER
2013-04-11

CONSULTANT DRAWING NO.
1312940100-DWG-C0002

Winnipeg
THE CITY OF WINNIPEG
PLANNING, PROPERTY & DEVELOPMENT DEPARTMENT

DOMINION BRIDGE REMEDIATION

EXCAVATION SITE 1 PLAN

CITY DRAWING NUMBER
SHEET 2 OF 11
C0002