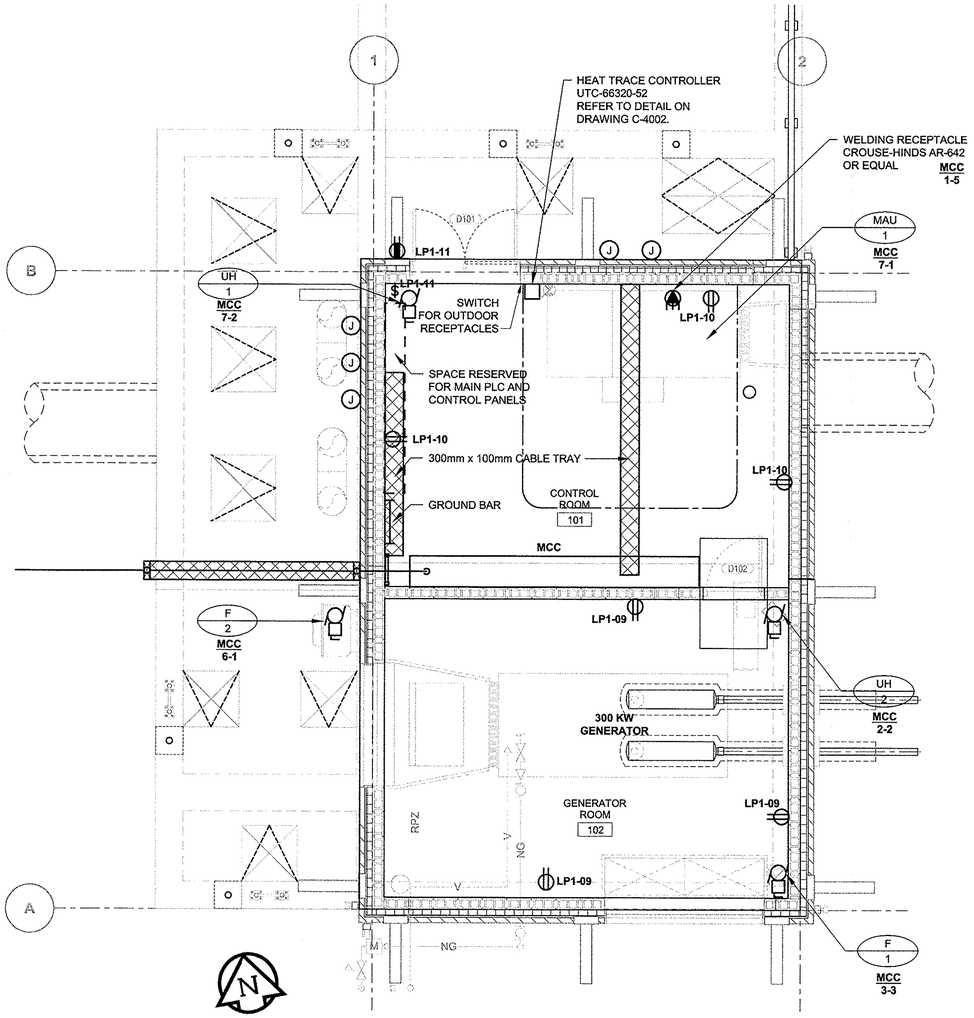

MAIN FLOOR PLAN

Scale 1:50

0 1250 2500 mm

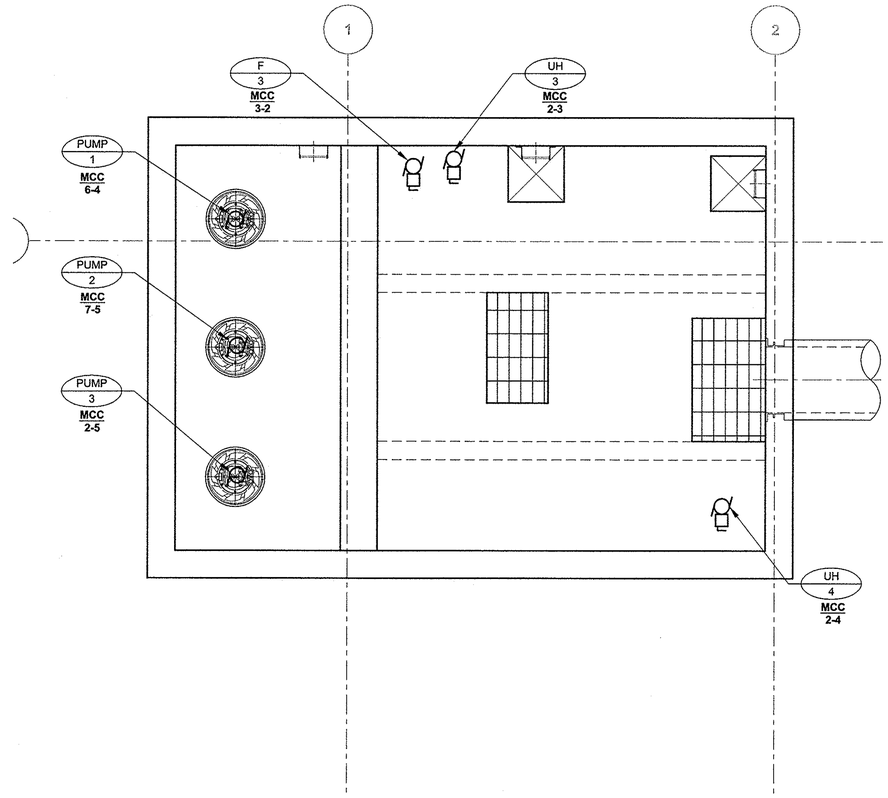

WET WELL LEVEL

Scale 1:50

0 1250 2500 mm

APEGM
Certificate of Authorization
AECOM Canada Ltd.
No. 4671 Date: Oct 15, 2013

LOCATION APPROVED
UNDERGROUND STRUCTURES

SUPV. U/G STRUCTURES COMMITTEE — DATE

NOTE:
LOCATION OF UNDERGROUND STRUCTURES AS SHOWN ARE BASED ON THE BEST INFORMATION AVAILABLE. BUT NO GUARANTEE IS GIVEN THAT ALL EXISTING UTILITIES ARE SHOWN OR THAT THE GIVEN LOCATIONS ARE EXACT. CONFIRMATION OF EXISTENCE AND EXACT LOCATION OF ALL SERVICES MUST BE OBTAINED FROM THE INDIVIDUAL UTILITIES BEFORE PROCEEDING WITH CONSTRUCTION.

B.M.
ELEV.

NO.	REVISIONS	DATE	BY
0	ISSUED FOR TENDER	13/10/15	RB

AECOM

DESIGNED BY	RB	CHECKED BY	
DRAWN BY	RB	APPROVED BY	
HOR. SCALE:	AS NOTED	RELEASED FOR CONSTRUCTION BY:	
VERTICAL:	AS NOTED		
DATE	2013-07-12	DATE	

ENGINEER'S SEAL
PROVINCE OF MANITOBA
S.A. SADLER
Member
30812
REGISTERED PROFESSIONAL ENGINEER

CONSULTANT DRAWING NO.
60273041-SHT-01-CON3-E-0004.DWG

Winnipeg

THE CITY OF WINNIPEG
PUBLIC WORKS DEPARTMENT

PLESSIS ROAD TWINNING AND GRADE SEPARATION AT CN REDDITT SUBDIVISION
CONTRACT 3

CITY DRAWING NUMBER
U238-2014-2354

SHEET 04 OF 09

ELECTRICAL
POWER AND INSTRUMENT FLOOR PLAN

E-0004

A1 – 841x594

2013-04-03

C:\DOCUMENTS AND SETTINGS\STEPHANIE\APPLICATION DATA\AUTODESK\C3D 2012\ENU\PLOTTERS\PLOT STYLES\1055C-H-BAC.CTB

P:\60273041\000-CADD\02-SHEETS\E\60273041-SHT-01-CON3-E-0004.DWG