CARRIAGE ROAD

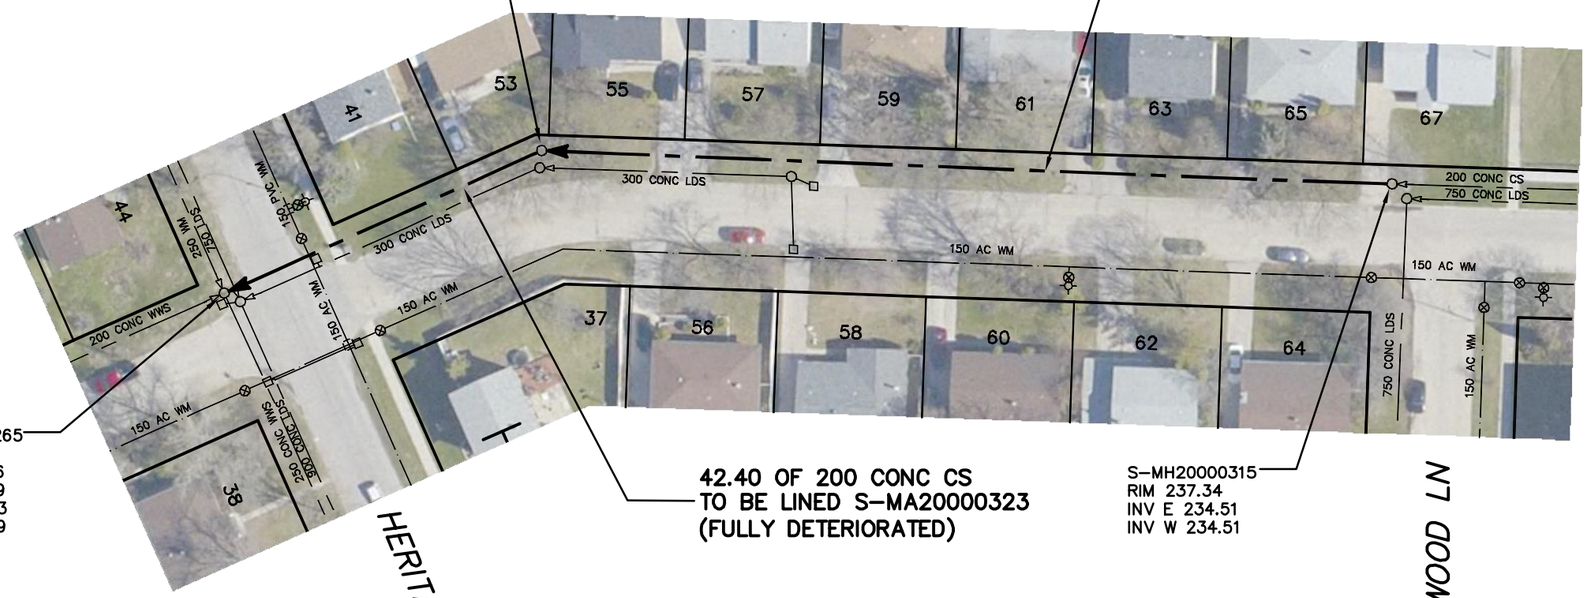

SEWER JUNCTION INFORMATION FROM SEWER VIDEO INSPECTION SEWER ID S–MA20000324		
DISTANCE FROM MH ID S–MH20000315		
DISTANCE	DIAMETER	CLOCK
1.4	150	2
1.9	150	2
11.0	150	9
12.6	150	2
13.7	15	10
25.6	150	9
29.0	150	2
29.7	150	9
46.9	150	1
47.4	15	10
52.2	150	9
63.9	150	2
65.5	150	10
68.4	150	9
79.2	150	2
85.5	150	10
96.0	150	3

SEWER JUNCTION INFORMATION FROM SEWER VIDEO INSPECTION SEWER ID S–MA20000323		
DISTANCE FROM MH ID S–MH20000266		
DISTANCE	DIAMETER	CLOCK
2.8	150	2
17.7	150	10
18.3	150	2

WARNING

IF POWER EQUIPMENT OR EXPLOSIVES ARE TO BE USED FOR EXCAVATION ON THIS PROJECT THE CONTRACTOR MUST:

1) NOTIFY THE GAS COMPANY OF THE PROPOSED LOCATION OF EXCAVATION.

2) TAKE PRECAUTION TO AVOID DAMAGE TO GAS COMPANY INSTALLATIONS.

SEE PROVINCIAL REGULATION 210/72 FOR DETAILS

METRIC
WHOLE NUMBERS INDICATE MILLIMETRES
DECIMALIZED NUMBERS INDICATE METRES

0.0 10.0 20.0 30.0 40.0

LOCATION APPROVED
UNDERGROUND STRUCTURES

SUPV. U/G STRUCTURES COMMITTEE — DATE

NOTE:

LOCATION OF UNDERGROUND STRUCTURES AS SHOWN ARE BASED ON THE BEST INFORMATION AVAILABLE BUT NO GUARANTEE IS GIVEN THAT ALL EXISTING UTILITIES ARE SHOWN OR THAT THE GIVEN LOCATIONS ARE EXACT. CONFIRMATION OF EXISTENCE AND EXACT LOCATION OF ALL SERVICES MUST BE OBTAINED FROM THE INDIVIDUAL UTILITIES BEFORE PROCEEDING WITH CONSTRUCTION.

B.M.
ELEV.

CONSTRUCTION COMPLETION DATE: YYYY MM DD

NO.	REVISIONS	DATE	BY

DESIGNED BY	TS	CHECKED BY	SC
DRAWN BY	MA	APPROVED BY	KZ
SCALE: HORIZONTAL	1:750	RELEASED FOR CONSTRUCTION	
VERTICAL			
DATE	2013 10 24	DATE	

PLOT DATE: 2013 10 24

ENGINEER'S SEAL

ORIGINAL SIGNED BY S.R.J. COURNOYER 13–10–24

CONSULTANT DRAWING NUMBER
–

BID OPPORTUNITY: 885–2013
CONTRACT NUMBER: 12

FILE PATH: R:\DRAWINGS\SEWER\2013_RENEWALS\CIPP'S\CONTRACT 12\EXPORTS\
FILE NAME: 10578.dwg

Winnipeg

THE CITY OF WINNIPEG
WATER AND WASTE DEPARTMENT
ENGINEERING DIVISION

2013 SEWER RENEWALS
BY CIPP LINING

CARRIAGE ROAD

MH AT PEBBLEWOOD LANE TO
MH AT HERITAGE BOULEVARD

SHEET 9 OF 46

CITY DRAWING NUMBER
10578