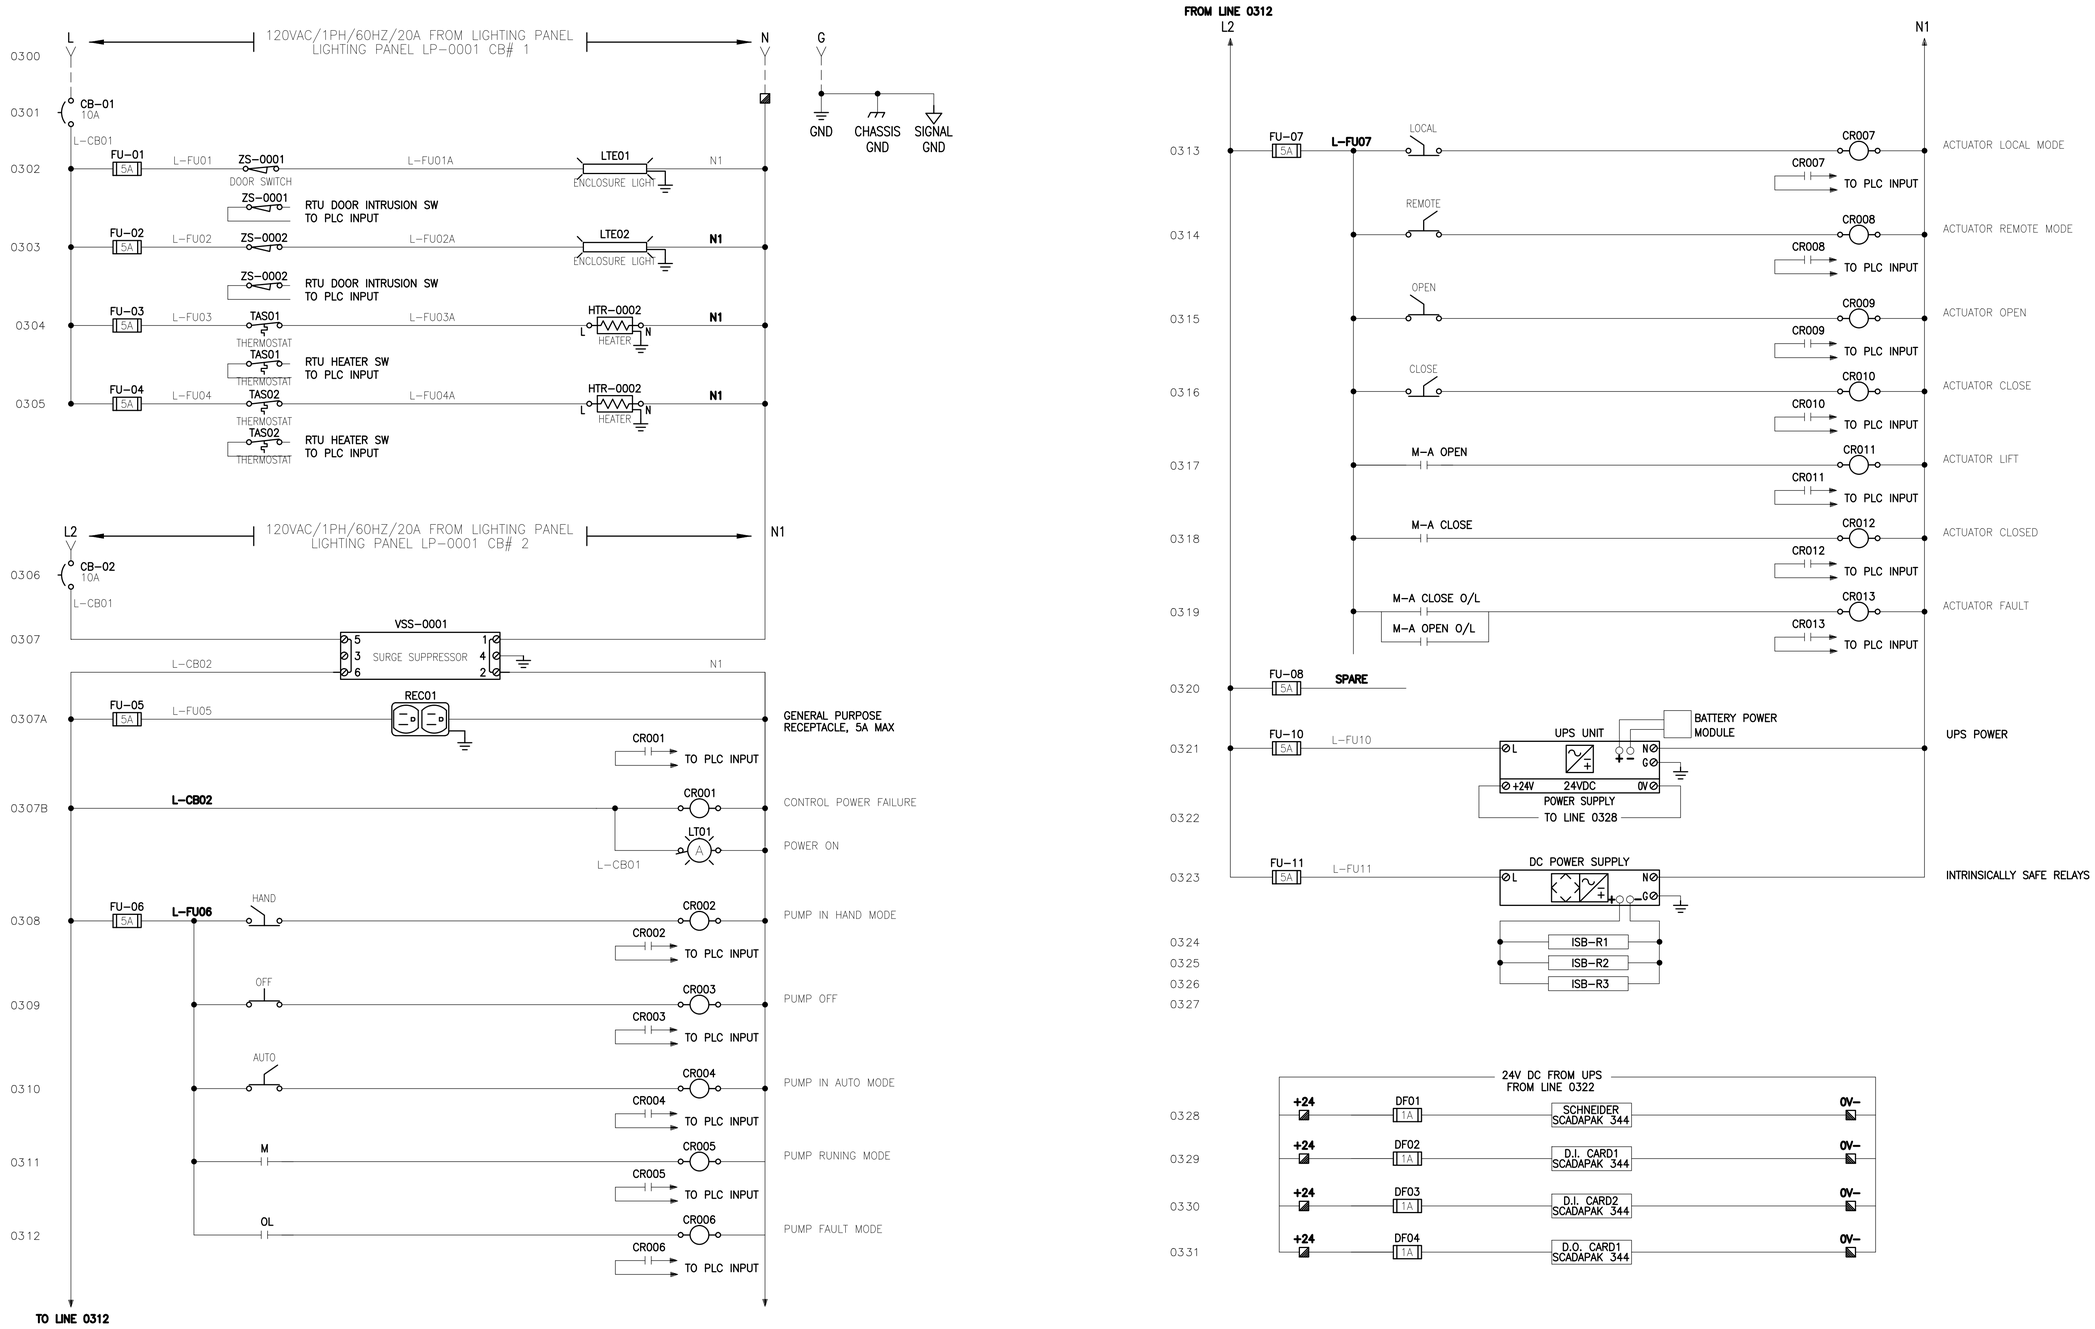

APEGM
Certificate of Authorization
MMM Group Limited
No. 4531 Date: 13.01.04

No.	REVISIONS	DATE	BY
B	ISSUED FOR TENDER	11/08/13	M.P.
A	ISSUED FOR CLIENT REVIEW	13 11 04	M.P.

MMM GROUP

MMM Group Limited
Suite 111 - 93 Lombard Ave.
Winnipeg, MB R3B 3B1
t. 204.943.3178 | f. 204.943.4948
www.mmm.ca

DESIGNED BY	M.P.	CHECKED BY	M.P./D.C.
DRAWN BY	R.D.	APPROVED BY	K.H.
HOR. SCALE	AS NOTED	RELEASED FOR CONSTRUCTION	
VERT. SCALE	AS NOTED		
DATE	13.10.16	DATE	13.10.16

ENGINEER'S SEAL
PROVINCE OF MANITOBA
K. HUSKOVIC
Member
35257
REGISTERED PROFESSIONAL ENGINEER

BID OPPORTUNITY: 912-2013
PLOT DATE: 13.10.16

Winnipeg
THE CITY OF WINNIPEG
WASTE AND WATER DEPARTMENT

McDERMOT
SRS OUTFALL GATE CHAMBER

R.T.U. PANEL POWER DISTRIBUTION

CONSULTANT DRAWING No.: i3
SHEET 16 OF 22
CITY DRAWING No.: LD-7261

Plotted: November 12, 2013 at 4:05:05 PM | Last Saved By: GattiP
File: O:\13\53\13108-000 (McDermot Ave Outfall Gate Chamber)\40 - electrical\Sheets\i3.dwg | Layout: i3 SHT1