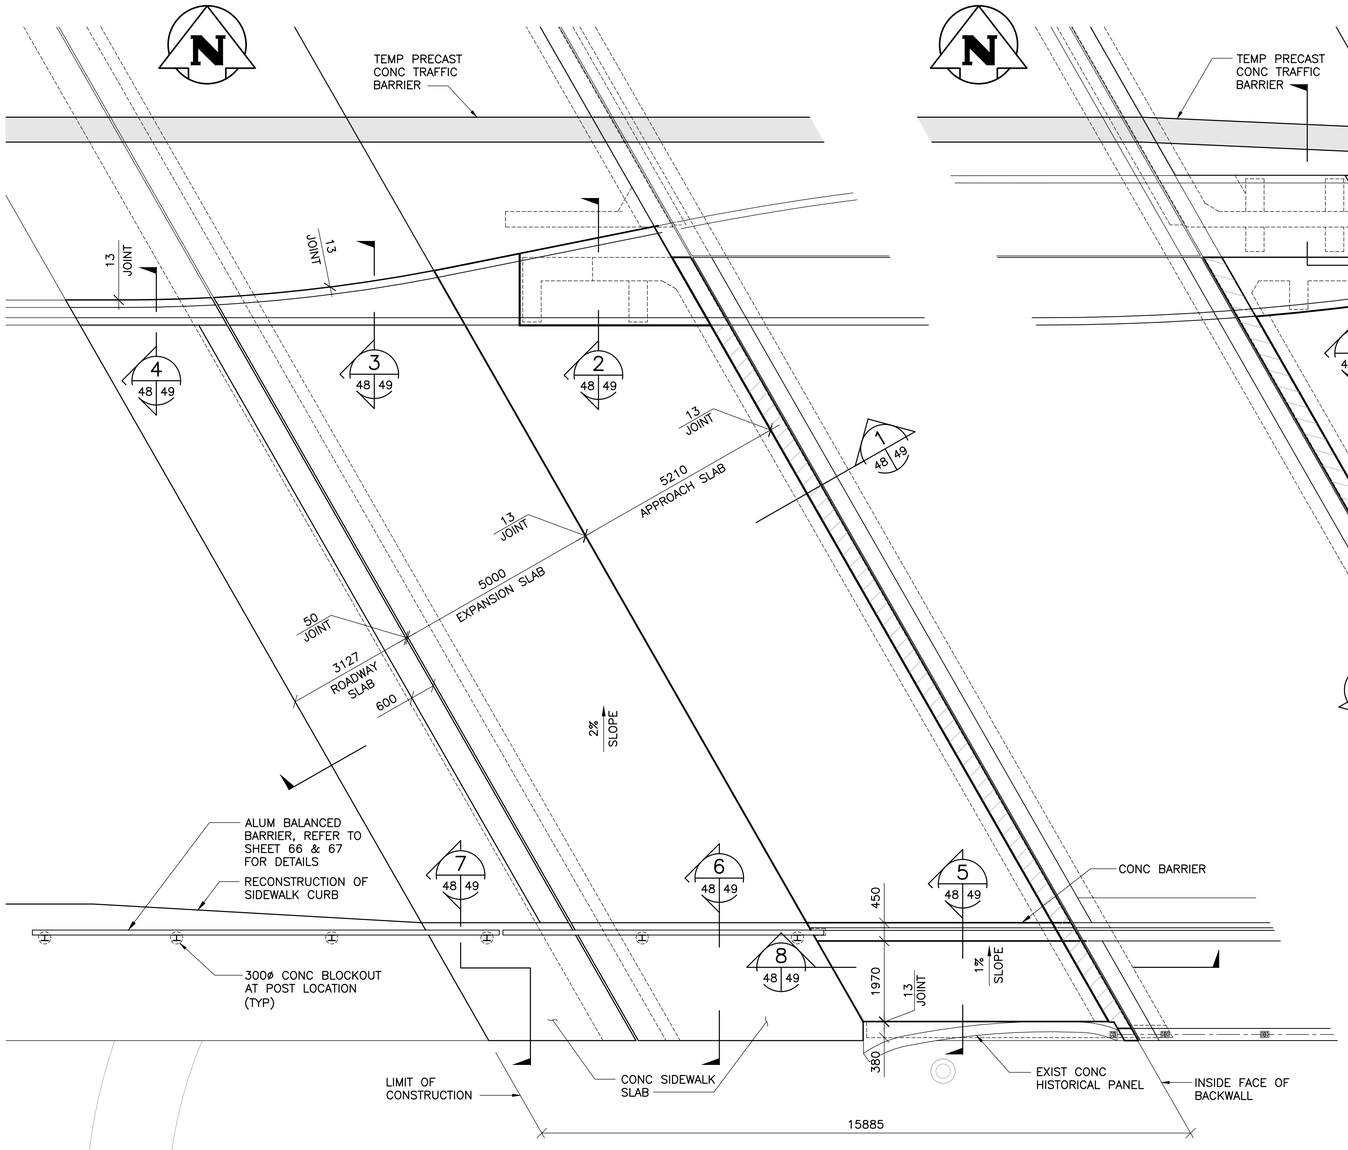

1 – – WEST APPROACH SLAB – PHASE 2 CONSTRUCTION
1 : 75

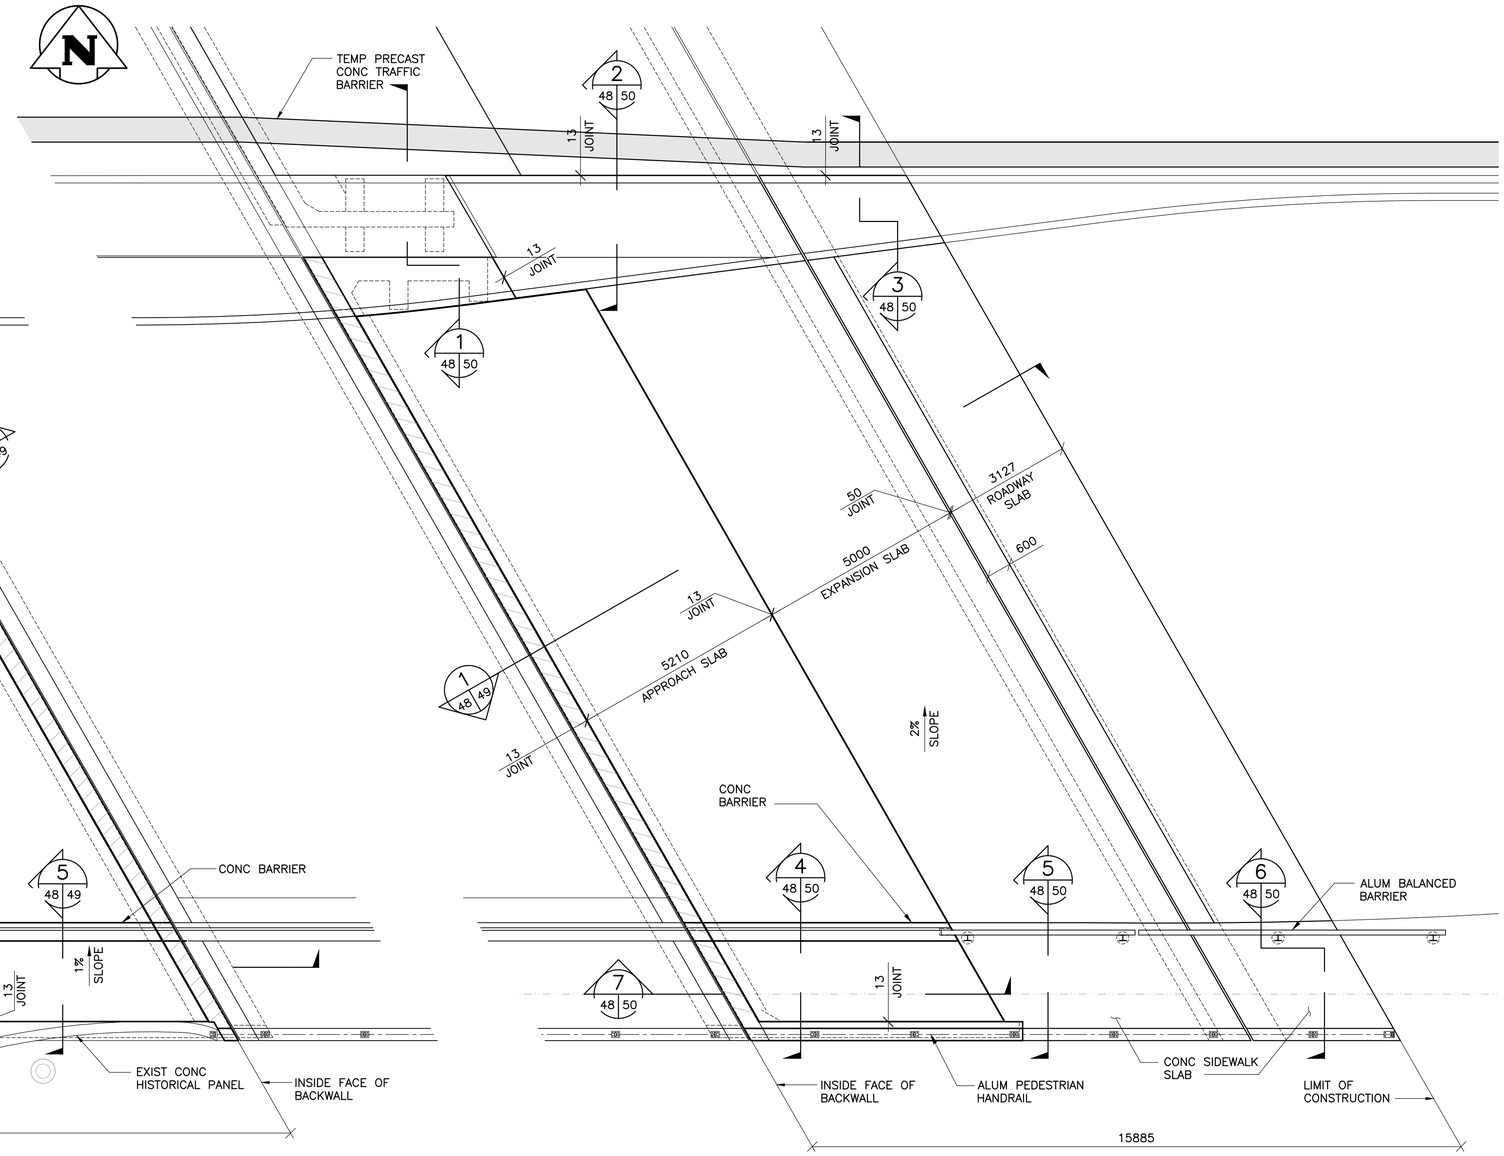

2 – – EAST APPROACH SLAB – PHASE 2 CONSTRUCTION
1 : 75

APEGM
Certificate of Authorization
TETRA TECH WEI Inc.
No. 5313 Date: April 30, 2014

NO.	REVISIONS	DATE	BY
0	ISSUED FOR TENDER	13.12.09	V.B.

B.M. ELEV. F.B.

TETRA TECH

DESIGNED BY	D.M.	CHECKED BY	V.B.
DRAWN BY	G.I.	APPROVED BY	E.F.S.
HOR. SCALE: / VERTICAL:	AS NOTED	RELEASED FOR CONSTRUCTION	DATE
		ORIGINAL SIGNED D. BURMEY, P.ENG. BRIDGE PROJECTS ENGINEER	13.12.09
DATE	13.07.18		

PROVINCE OF MANITOBA – ORIGINAL SIGNED 13.12.09 – V. BANTHIA – Member 23477 – REGISTERED PROFESSIONAL ENGINEER

CONSULTANT DRAWING NO. 1300070700-DWG-S0048

Winnipeg

THE CITY OF WINNIPEG
PUBLIC WORKS DEPARTMENT
ENGINEERING DIVISION

PORTAGE AVENUE TWIN BRIDGES
OVER STURGEON CREEK
REHABILITATION AND RELATED WORKS

PHASE 2 CONSTRUCTION
SOUTH STRUCTURE
EAST AND WEST APPROACH SLABS

CITY DRAWING NUMBER: B178-14-048
SHEET 48 OF 70
48