HANDSART BOULEVARD

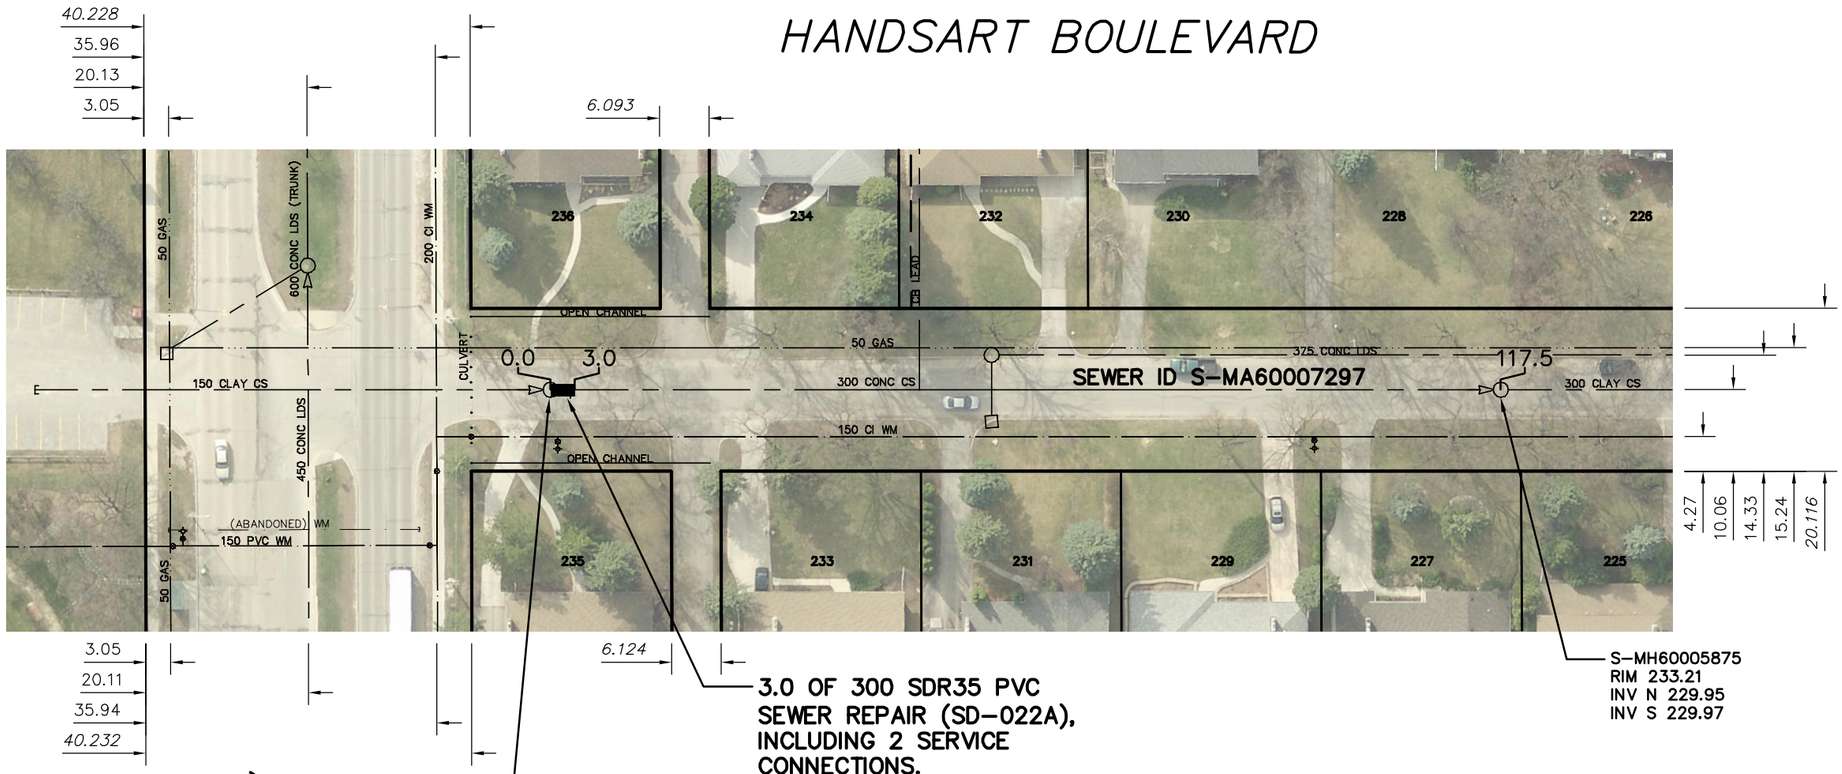

SEWER JUNCTION INFORMATION FROM SEWER VIDEO INSPECTION SEWER ID S-MA60007297		
DISTANCE FROM MH ID S-MH60005875		
DISTANCE	DIAMETER	CLOCK
2.8	150	2
3.6	150	10
36.8	200	9
37.6	150	2
47.9	150	9
53.4	150	11
58.9	200	11
62.3	150	2
69.3	150	11
71.5	250	2
73.1	250	2
73.7	150	10
77.2	200	9
78.7	150	2
112.5	150	10
114.3	150	10
114.8	150	2

WARNING

IF POWER EQUIPMENT OR EXPLOSIVES ARE TO BE USED FOR EXCAVATION ON THIS PROJECT THE CONTRACTOR MUST:

1) NOTIFY THE GAS COMPANY OF THE PROPOSED LOCATION OF EXCAVATION.

2) TAKE PRECAUTION TO AVOID DAMAGE TO GAS COMPANY INSTALLATIONS.

SEE PROVINCIAL REGULATION 210/72 FOR DETAILS

METRIC
WHOLE NUMBERS INDICATE MILLIMETRES
DECIMALIZED NUMBERS INDICATE METRES

0.0 10.0 20.0 30.0 40.0

LOCATION APPROVED
UNDERGROUND STRUCTURES

SUPV. U/G STRUCTURES COMMITTEE — DATE

NOTE:

LOCATION OF UNDERGROUND STRUCTURES AS SHOWN ARE BASED ON THE BEST INFORMATION AVAILABLE BUT NO GUARANTEE IS GIVEN THAT ALL EXISTING UTILITIES ARE SHOWN OR THAT THE GIVEN LOCATIONS ARE EXACT. CONFIRMATION OF EXISTENCE AND EXACT LOCATION OF ALL SERVICES MUST BE OBTAINED FROM THE INDIVIDUAL UTILITIES BEFORE PROCEEDING WITH CONSTRUCTION.

B.M.
ELEV.

CONSTRUCTION COMPLETION DATE: YYYY MM DD

NO.	REVISIONS	DATE	BY

DESIGNED BY	TS	CHECKED BY	SC
DRAWN BY	MA	APPROVED BY	KZ
SCALE: HORIZONTAL	1:750	RELEASED FOR CONSTRUCTION	
VERTICAL			
DATE	2014 12 16	DATE	

PLOT DATE: 2014 12 16

ENGINEER'S SEAL

ORIGINAL SIGNED BY S.R.J. COURNOYER 14/12/12

CONSULTANT DRAWING NUMBER
–

Winnipeg

THE CITY OF WINNIPEG
WATER AND WASTE DEPARTMENT
ENGINEERING DIVISION

2014 SEWER RENEWALS AND REPAIRS

HANDSART BOULEVARD

1ST MH N OF CORYDON AVENUE TO 2ND MH N OF CORYDON AVENUE

SHEET 17 OF 30

CITY DRAWING NUMBER
10944

BID OPPORTUNITY: 1173-2014
CONTRACT NUMBER: 17

FILE PATH: R:\DRAWINGS\SEWER\2014 RENEWALS\EPR AND TPR\Contract 17 (CONTRACT 6)\
FILE NAME: 10944.dwg